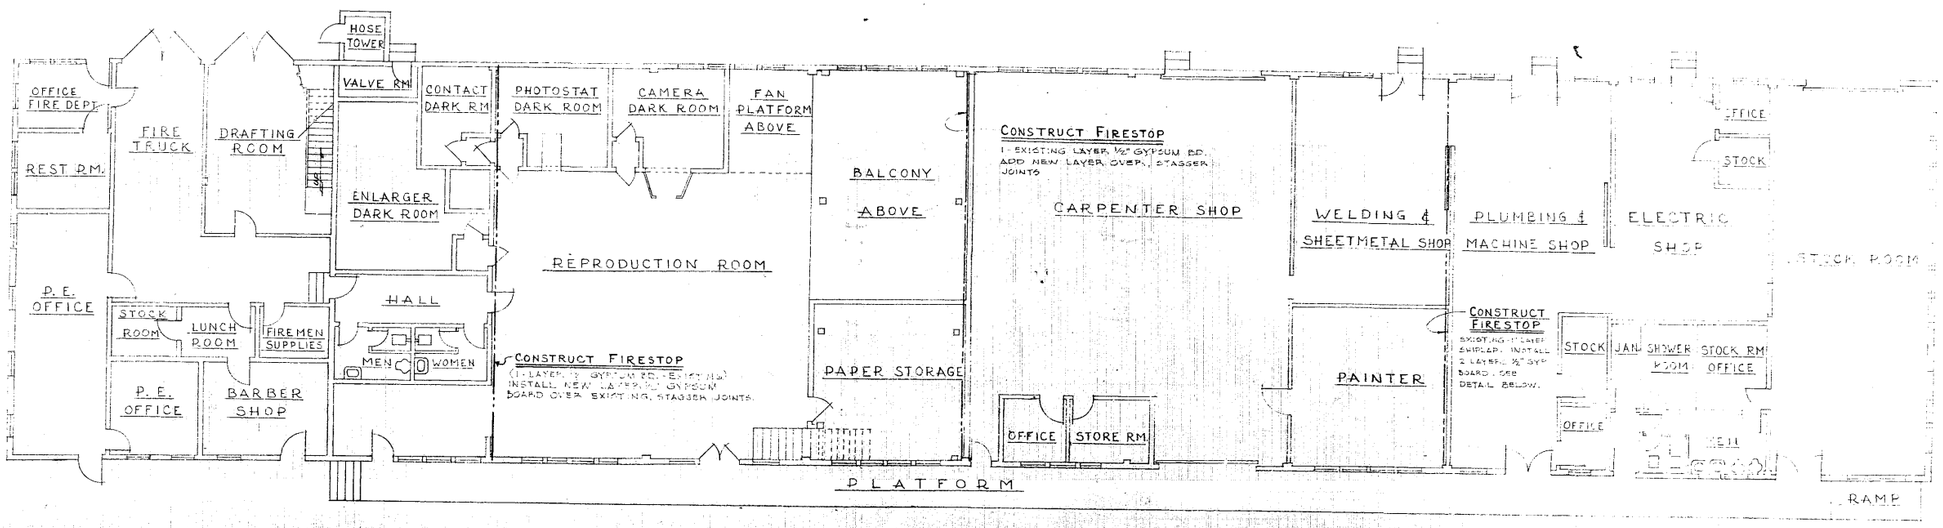

TRUSS DETAIL

SCALE 1/2" = 1'-0"

GRAPHIC SCALES

613980

24X -- DO NOT SCALE

APPROVED:

DISTRICT SAFETY BRANCH

REVISION	DATE	DESCRIPTION
2	2-31-47	[illegible]
1	12-17-47	FIRESTOP DETAILS REVISED

WAR DEPARTMENT
CORPS OF ENGINEERS
OFFICE OF THE DISTRICT ENGINEER
SEATTLE, WASHINGTON

DRAWN BY:
TRACED BY: KMS
CHECKED BY:
PREPARED BY: CHIEF, DESIGN SECTION
RECOMMEND BY: CHIEF, GEN. ENGR. BRANCH
APPROVED FOR:
DATE:

SEATTLE GENERAL DEPOT
ALTERATIONS TO BUILDING T-30
LOCATION OF FIRESTOPS

APPROVED FOR THE DISTRICT ENGINEER
CHIEF, ENGINEERING DIVISION
DATE OCT. 23, 1947

SCALE: 1/4" = 1'-0" SPEC. NO.
DRAWING NUMBER 30-04-02
SHEET 5 OF 5

Seattle General Depot Sheet 5 of 5