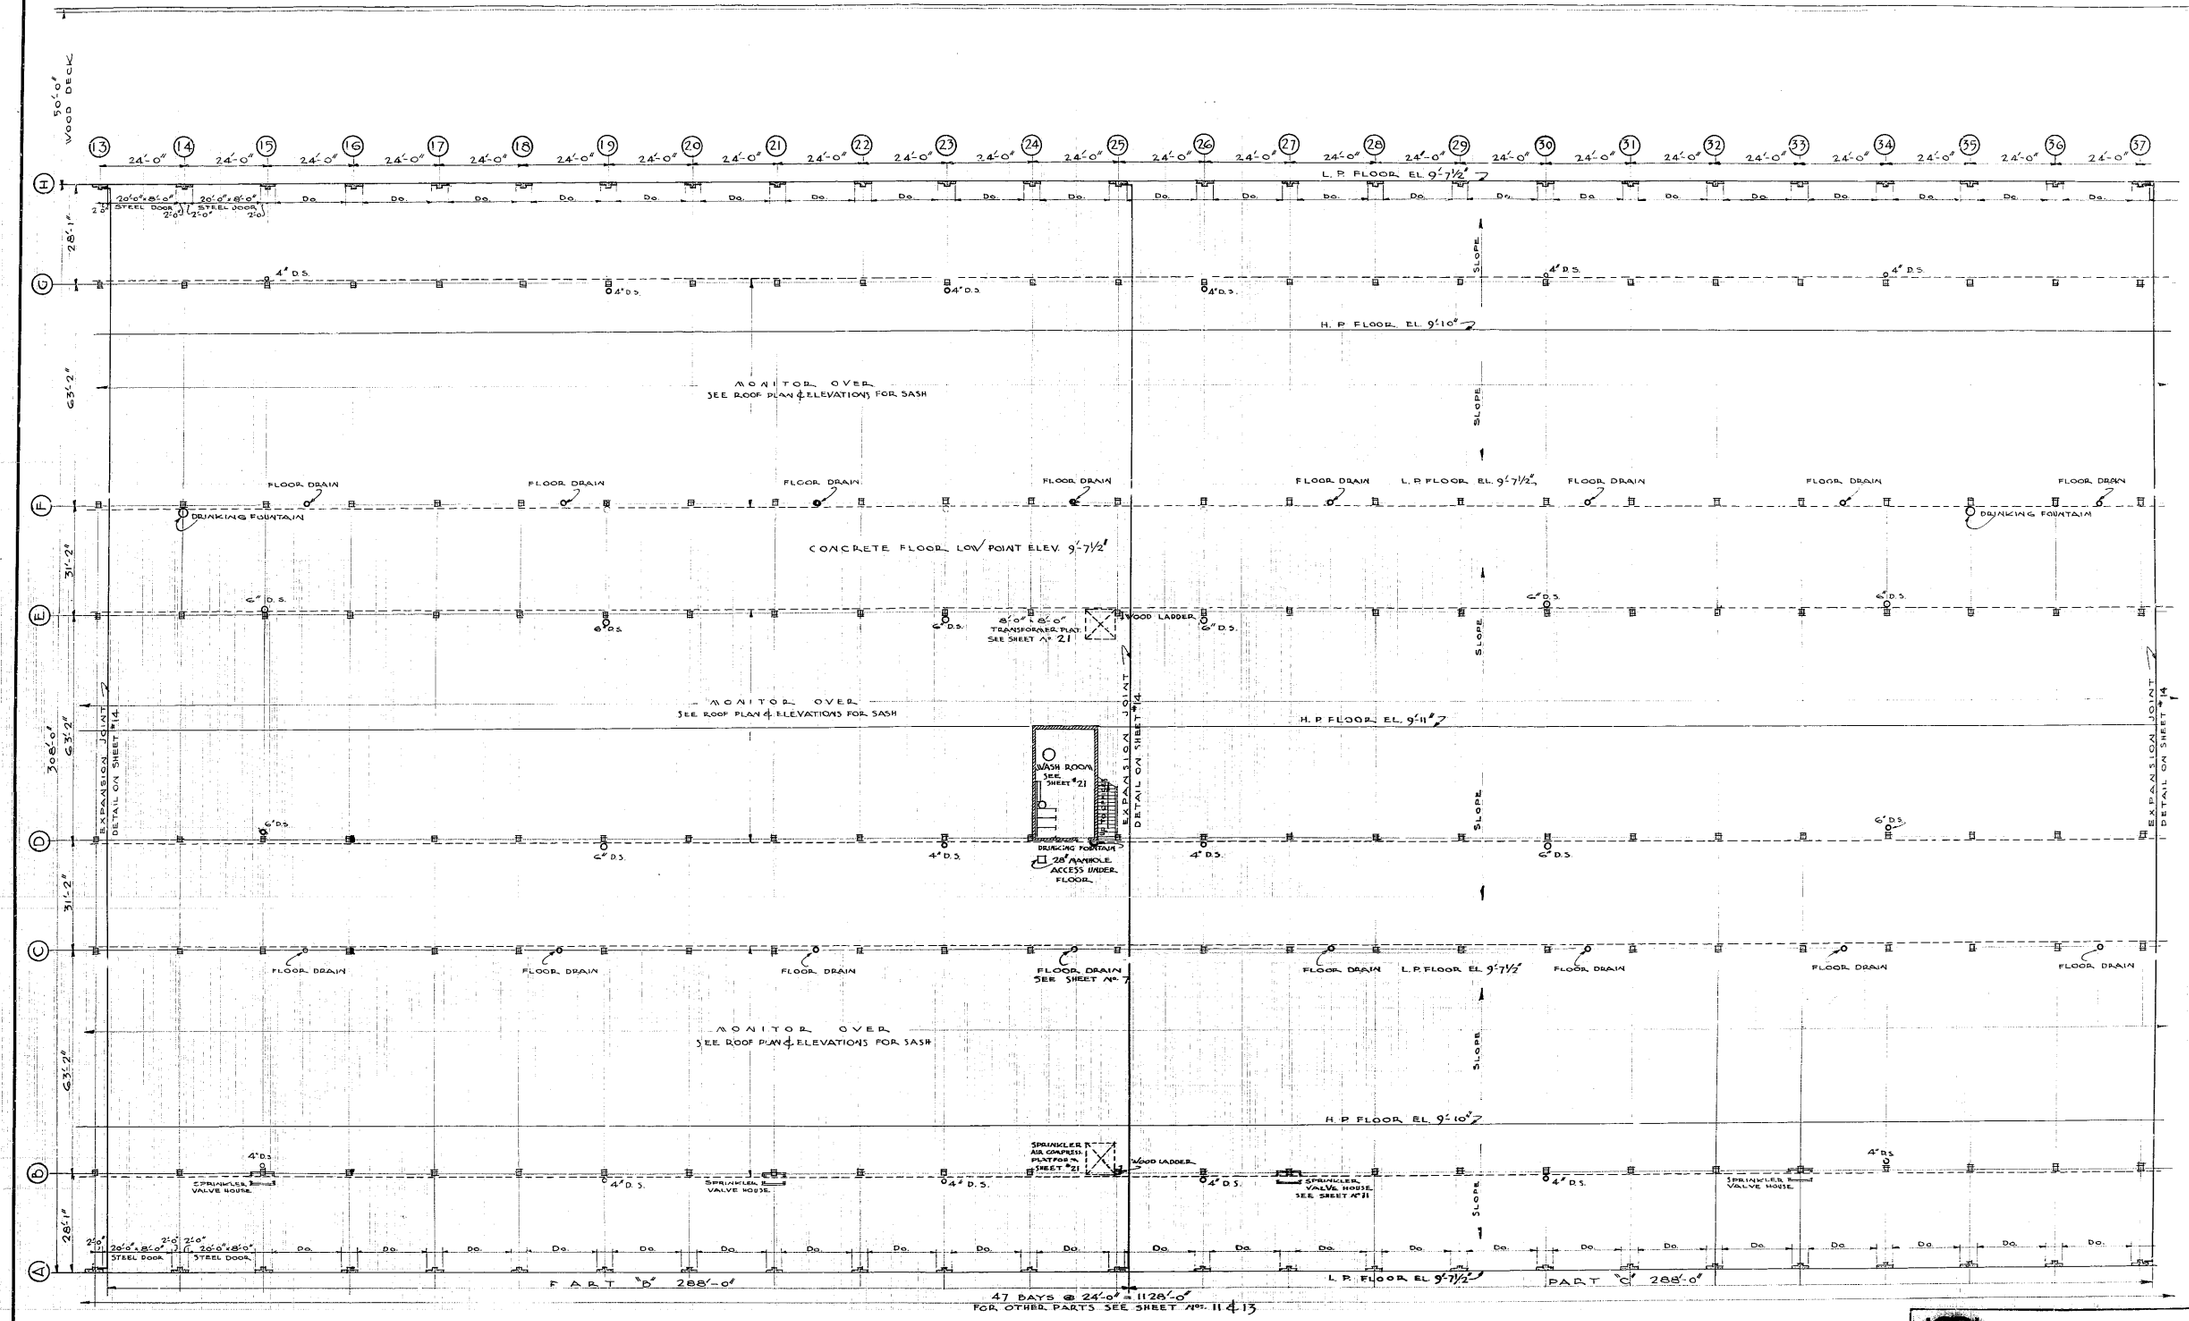

FLOOR PLAN
SCALE 1" = 20'-0"

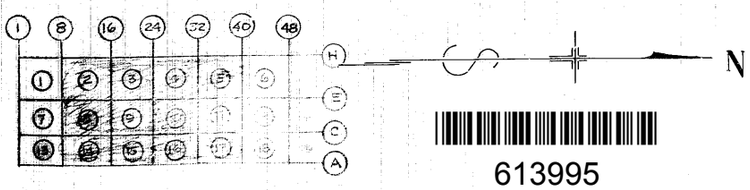

GRAPHIC SCALE
20 0 10 20 30 40 50 60 70 80

613995

24X -- DO NOT SCALE

THE AUSTIN COMPANY
BUILDERS

CONSTRUCTION DIVISION
OFFICE OF THE QUARTERMASTER GENERAL
SEATTLE PORT OF EMBARKATION
WAREHOUSE A
SEATTLE QUARTERMASTER DEPOT
SEATTLE, WASHINGTON

FLOOR PLAN PARTS "B" & "C"

DRAWN BY	CHECKED BY	APPROVED BY DIRECTION	DATE
L.H.P.	cw	H. L. Morrison, CAPTAIN, Q.M.C.	8-1-41
TRACED BY L.H.P. 8/5/41			PLAN NUMBER 12

AS NOTED
REVISIONS

WA0954KC FILE NO. N-201-1F-19.12

N 201 1F 19.12