P-1332

"PRINCIPAL MAP SYMBOLS"

COLOR BROWN — ALL NEGATIVE (PROTECTED STEEL)
COLOR GRAY WITH HORIZ. RIBS & DOTS — BLOCK (CONCRETE OR STONE)
COLOR BROWN — MASONRY OR CONCRETE WALL (UNPROTECTED STEEL, NO WOOD ROOF OR SIDING)
COLOR BLUE — THE PRESENT EXISTY WOOD ROOF, FACE OR GABLE (STEEL)
CONCRETE WALL CONCRETE OR CINDER BLOCK WALL (UNLESS THE ROOF IS WOOD)
COLOR RED — BRICK OR YELLOW TILE WALLS (UNLESS WALL IS PLAIN WOOD)
COLOR GRAY — ALL CONCRETE WALLS ROOF
COLOR YELLOW WITH GRAY HORIZ. — WOOD WITH FLAT OR WOOD SHELLSTON. IRON CLAD
COLOR YELLOW — WOOD WITH VERTICAL RIBS
NUMBER OF STORIES (COUNTS FLOORS, LEFT HAND CORNER)
FIRE WALLS
FIRE DOORS
FIRE DOORS (FLOOR INDICATES)
INDICATES WALL WALL THICKNESS INDICATES)
INDICATES CHANGE (SALE IN MASONRY WALL)
ELEVATOR
STAIRS
BOILER
CHANGE (LARGE & HEAVY INDICATED)
INDICATES OPEN LINES BUILDING
UNCOVERED BUILDING

MAIN WATER-FIRE PROTECTION
FIRE HYDRANTS (W. W.)
GATE VALVE (SUCH WATER)
NOT OPERATED VALVE
GATE VALVE (NOT OPERATED BY BRONCO CIRCLE)
GATE (" " INDICATES DIRECTION OF FLOW)
ALARM CHECK VALVE
GATE VALVE
WATER FLOW ALARM VALVE
SUCTION PIPE
SUCTION PIPE
PRIVATE HYDRANTS (PRESSTRESSED)
PUMP
PUMP CONNECTION
FIRE DEPARTMENT CONNECTION
" ALARM BOX
MOTOR (CLOSE OFF)

SECTION

PRESSTRESS
WOOD SHELLS (ALLOWS OF NEAT LINE)
WOOD SHELLS (UNLESS NEAT)
" " (OPEN JOINTS)
WOOD FLOOR
WINDOW
AUTOMATIC SPRINKLER ROOM
INDICATES OPEN LINES BUILDING
CLERK FLOOR
(IF NEGATIVE, IF SHOWS FOLLOW THE STANDARD PLAN SYMBOLS)

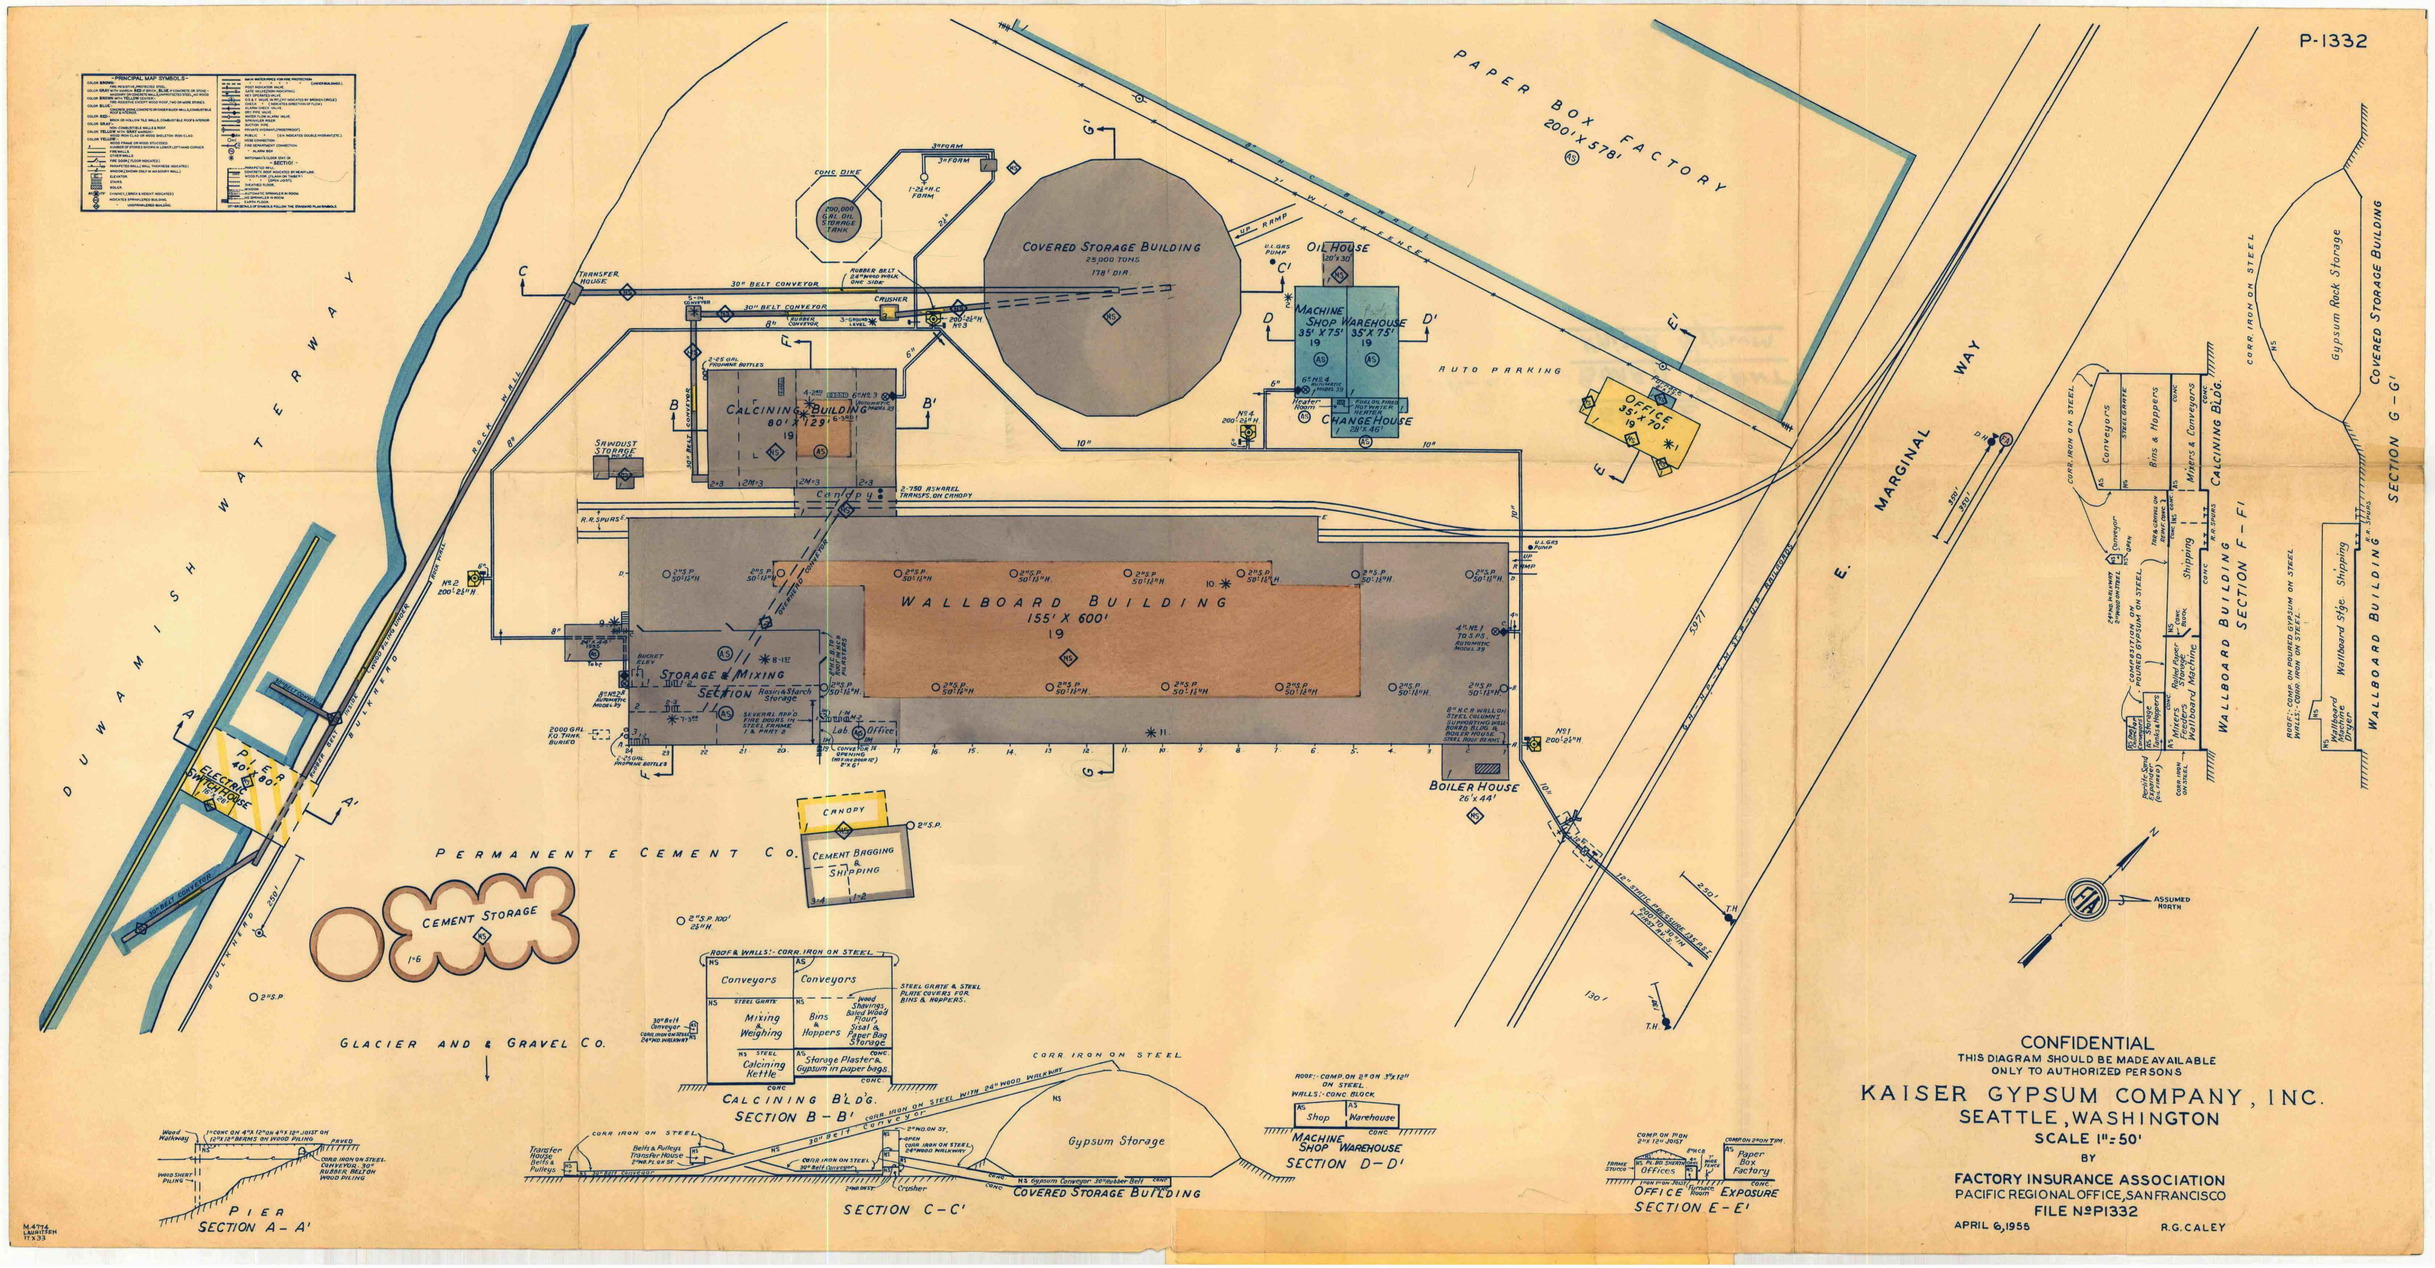

CONFIDENTIAL
THIS DIAGRAM SHOULD BE MADE AVAILABLE ONLY TO AUTHORIZED PERSONS

KAISER GYPSUM COMPANY, INC.
SEATTLE, WASHINGTON
SCALE 1" = 50'
BY
FACTORY INSURANCE ASSOCIATION
PACIFIC REGIONAL OFFICE, SAN FRANCISCO
FILE No P1332
APRIL 6, 1955
R.G. CALEY

M.4776
LAUMITZER
11 X 33

KG2000257

Leo —

For your file — Pls see me.

DE

SEATTLE

BOARD PLANT

KAISER GYPSUM