NPSKS 800.6(Duwamish Wwy., Wn.)82/1a

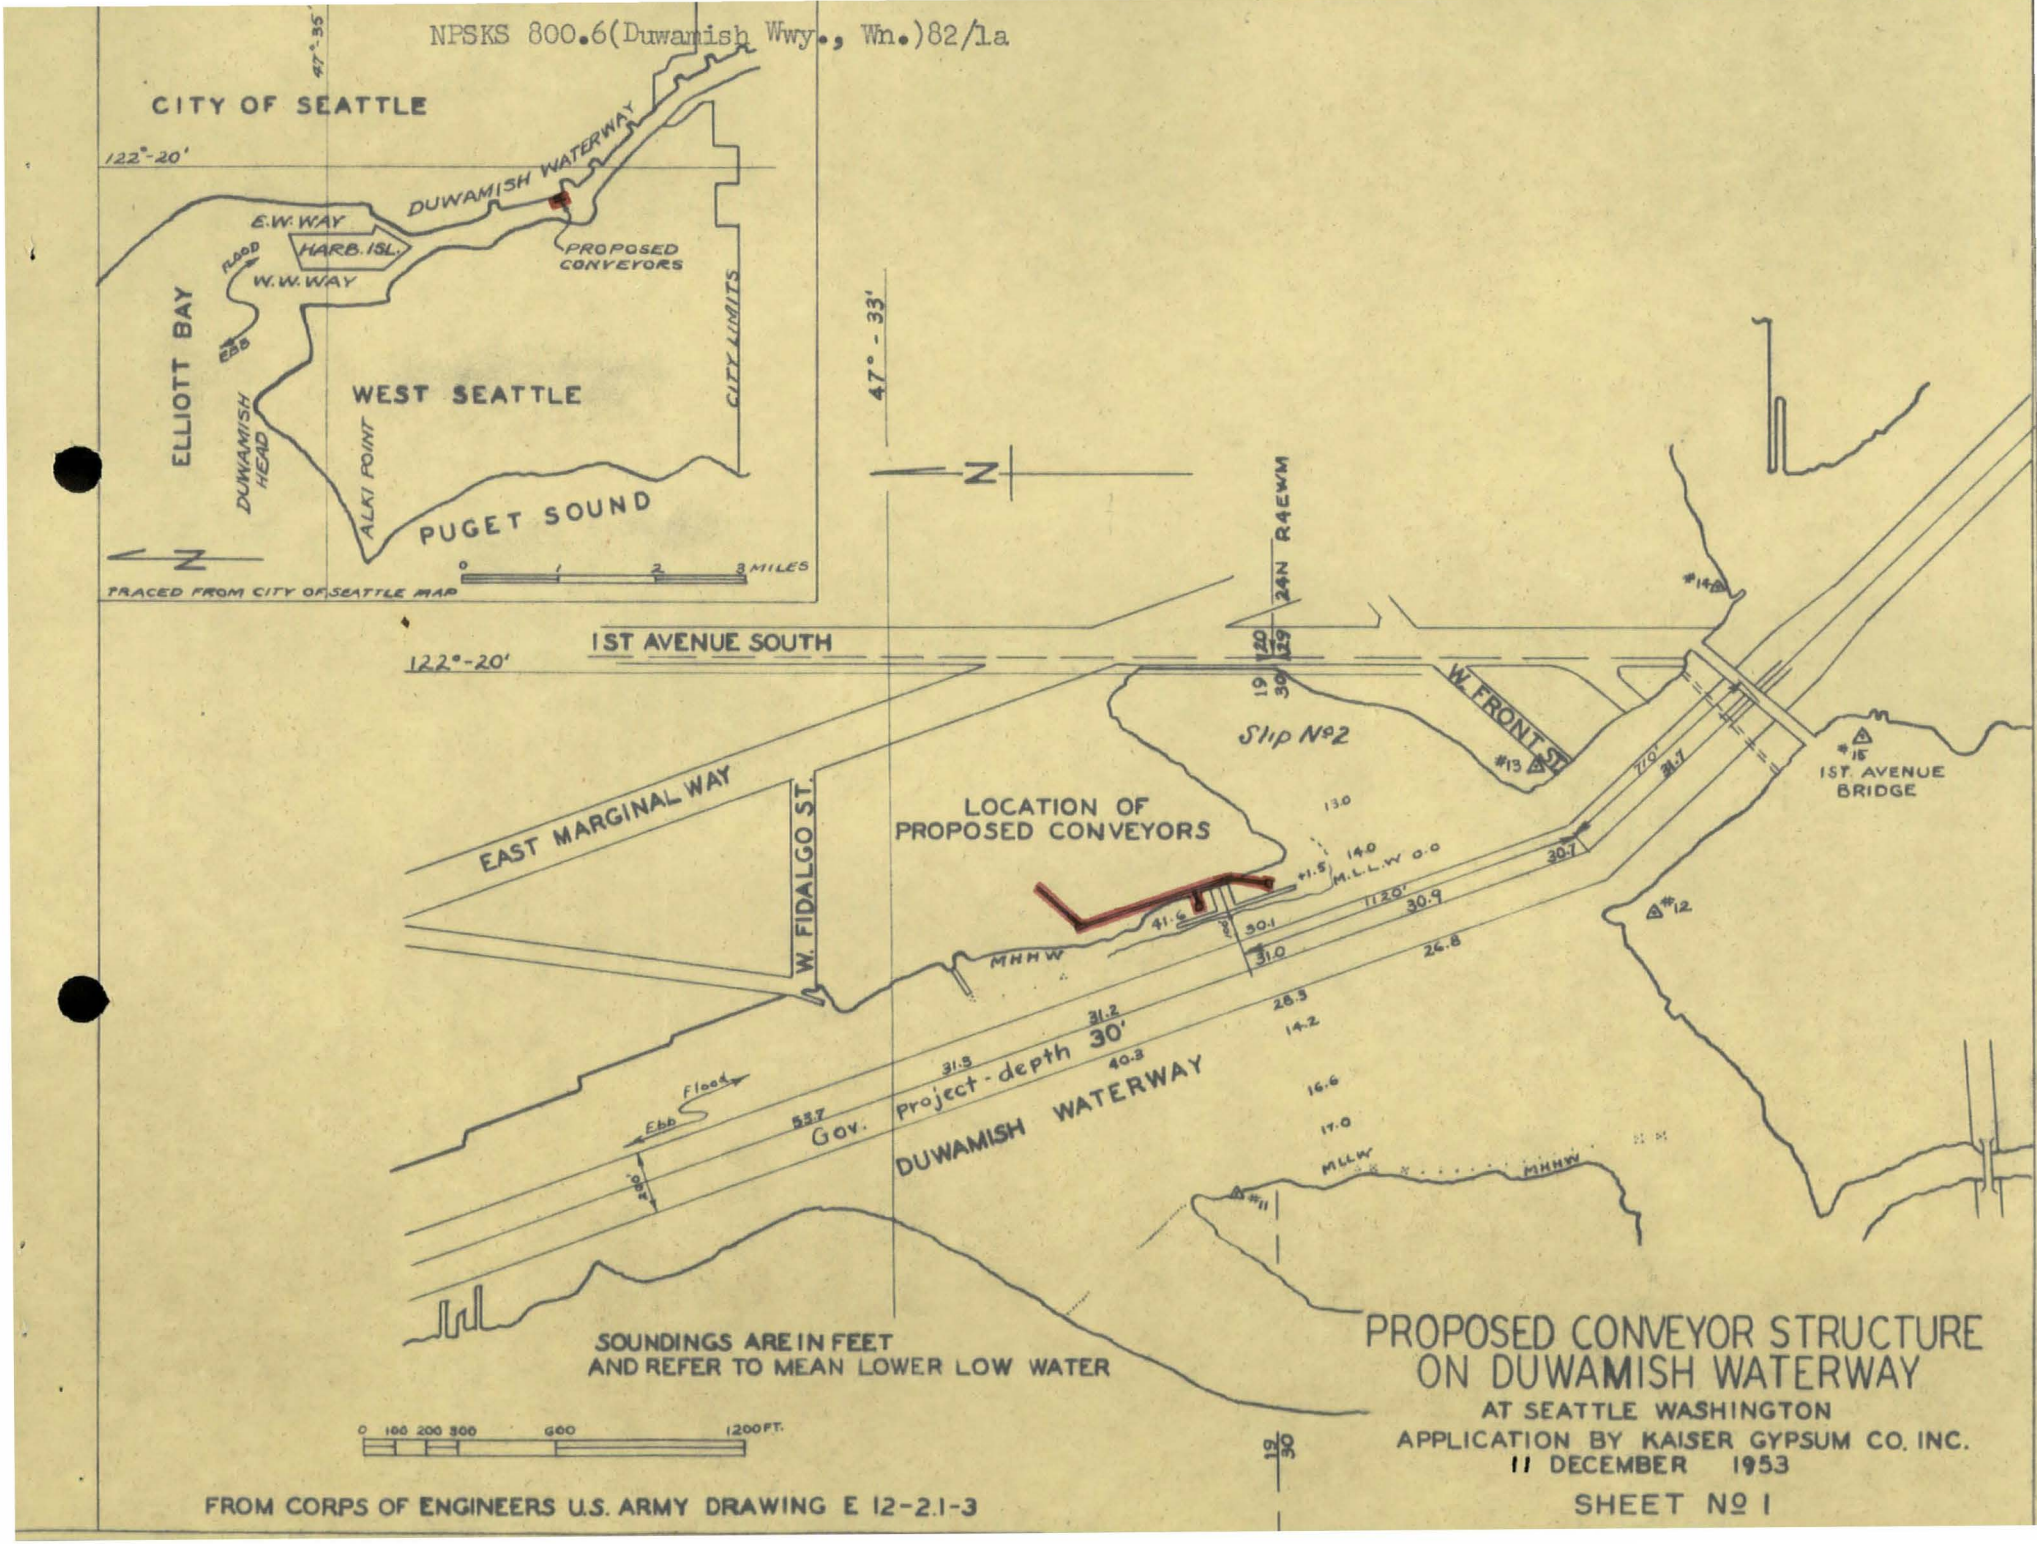

KG2003238

NPSKS 800.6(Duwamish Wwy., Wn.)82/1b

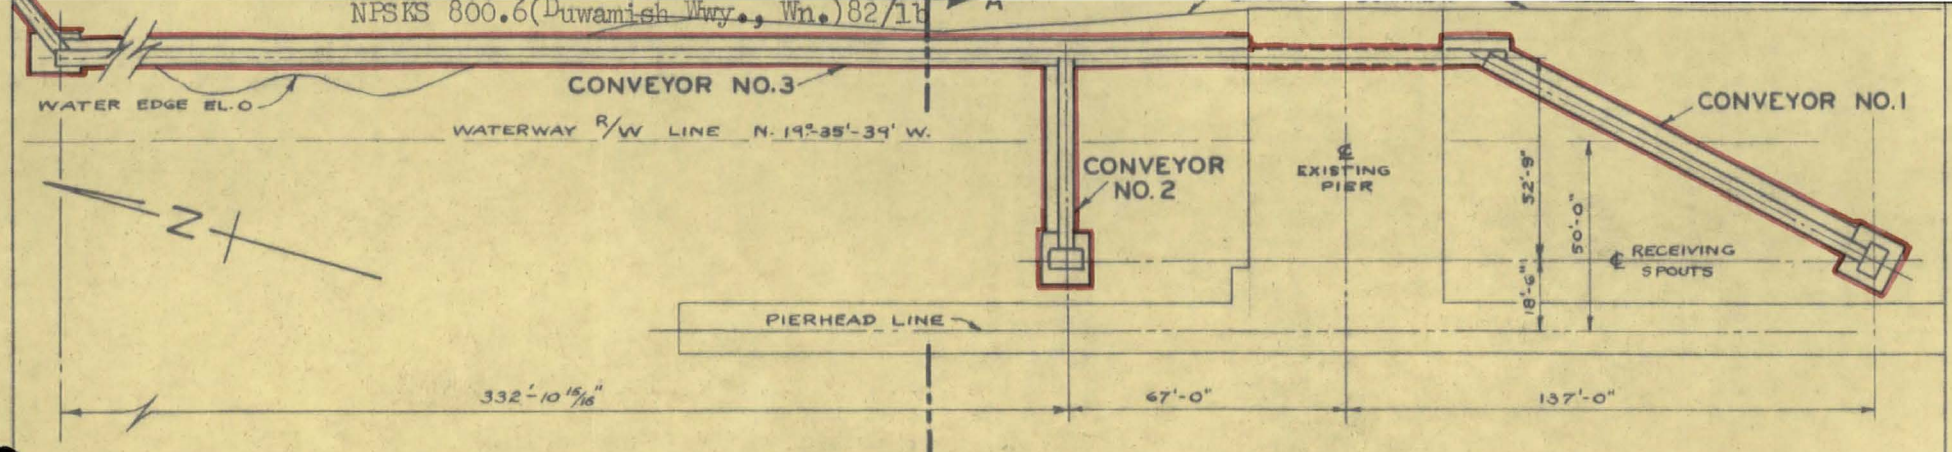

PLAN

0 10 20 30 40 50 75 100

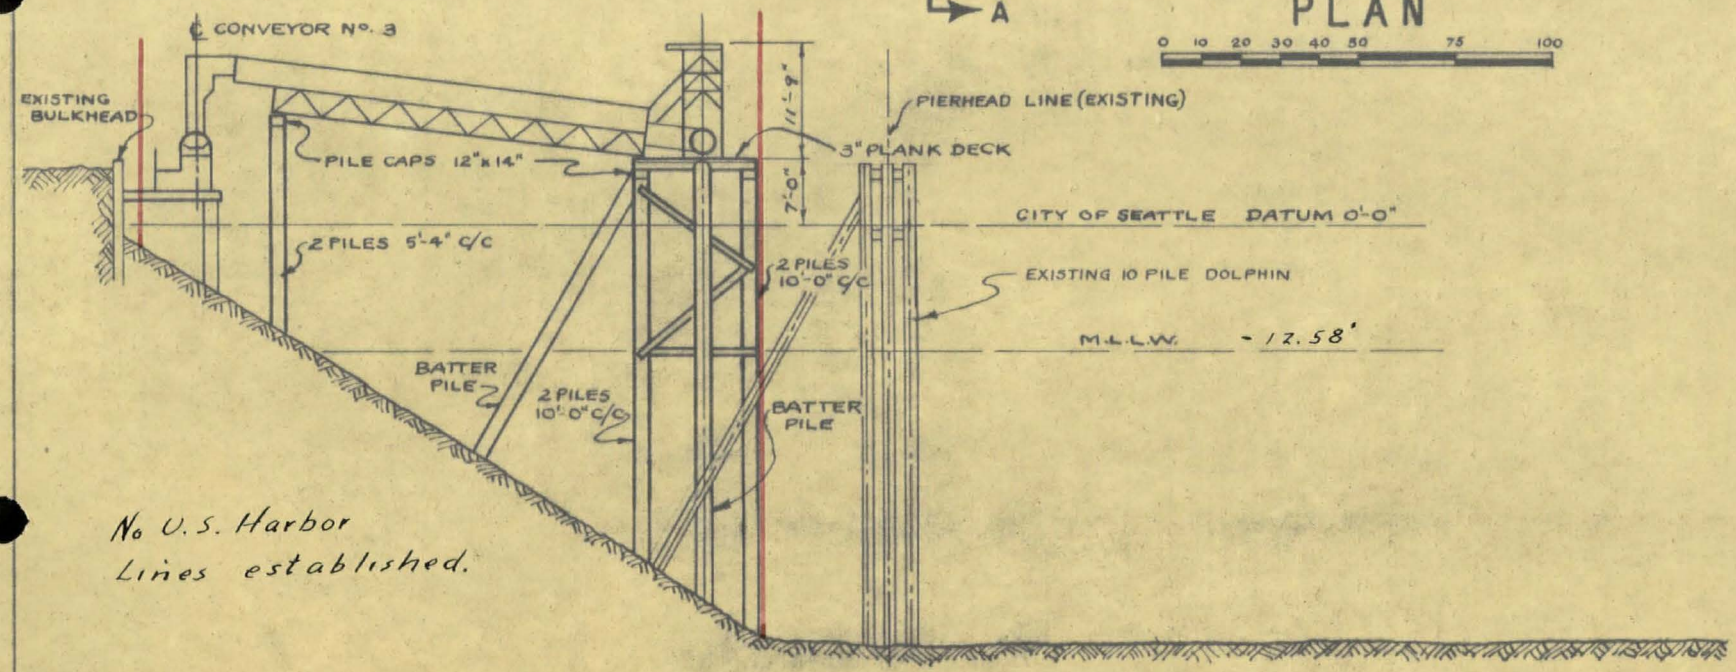

No U.S. Harbor Lines established.

SECTION A-A
(CONVEYOR NO.1 IS SIMILAR)

0 5 10 20 30 40 50

PROPOSED CONVEYOR STRUCTURE ON DUWAMISH WATERWAY

AT SEATTLE WASHINGTON

APPLICATION BY KAISER GYPSUM CO. INC.

11 DECEMBER 1953

SHEET No 2

KG2003239