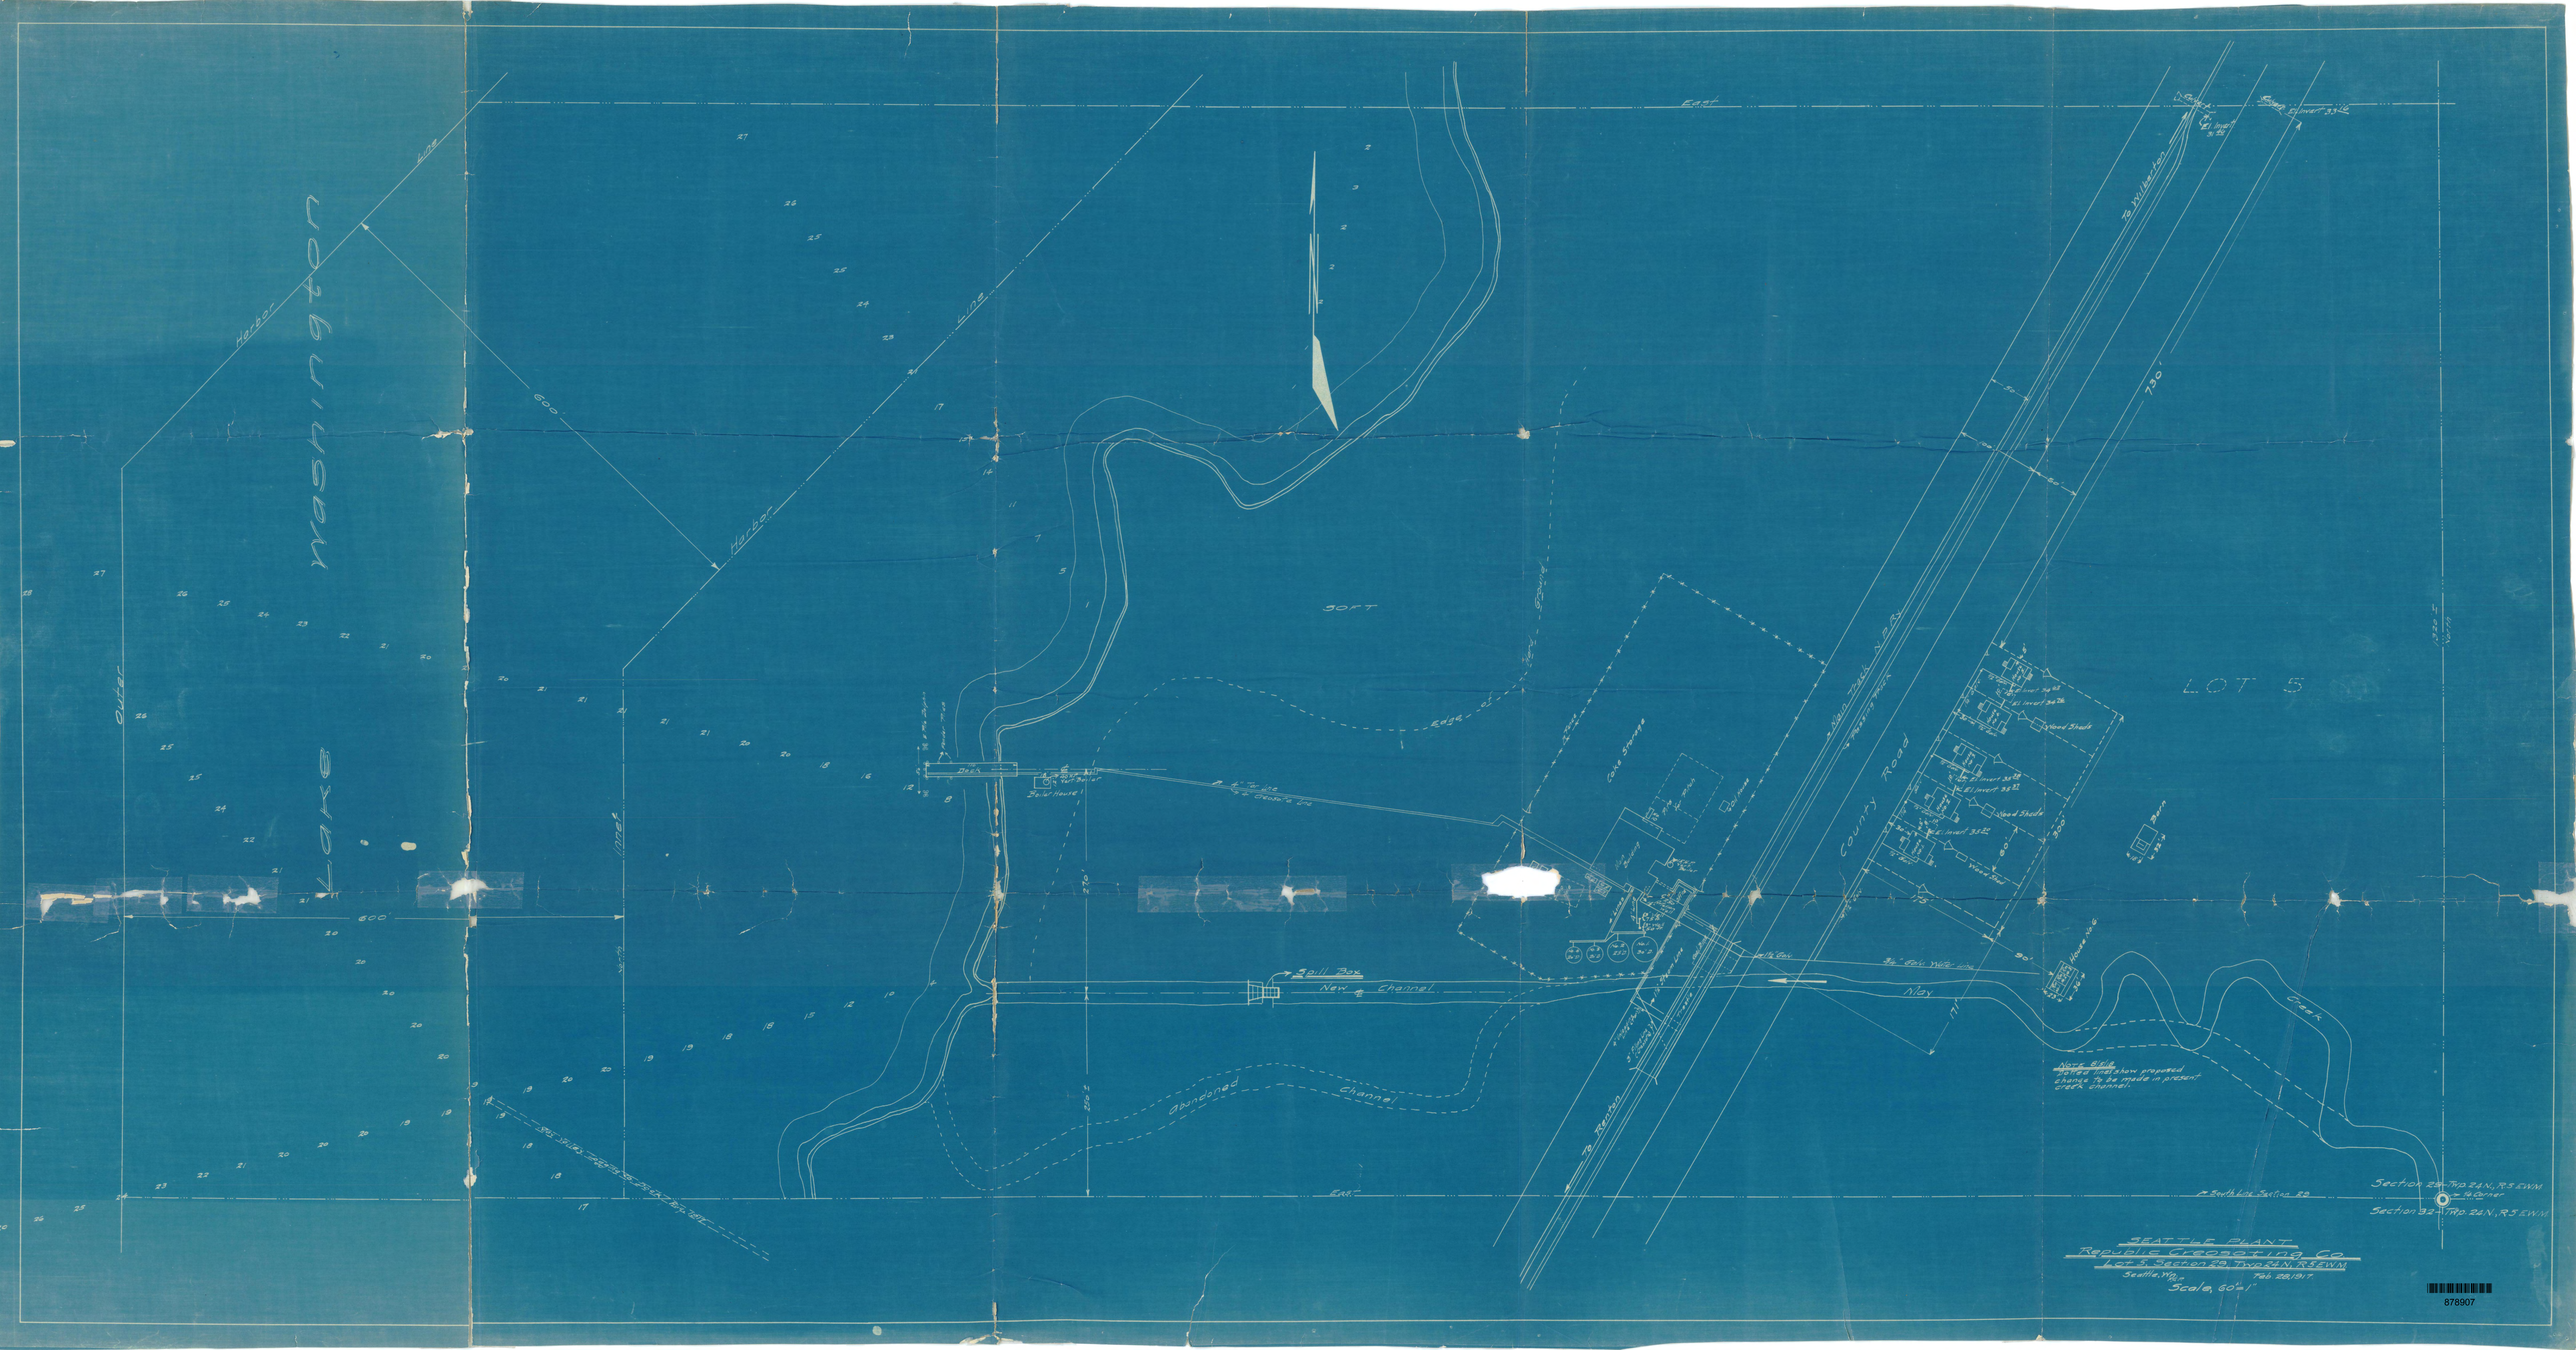

Lake Washington
Outer Harbor Line
Harbor Line
East
SOFT
LOT 5
County Road
Coke Storage
Spill Box
New Channel
Abandoned Channel
Creek
To Renton
To Wilberton
Section 29 - Twp. 24 N., R.5 E.W.M.
Section 32 - Twp. 24 N., R.5 E.W.M.
SEATTLE PLANT
Republic Creosoting Co.
Lot 5, Section 29, Twp. 24 N., R.5 E.W.M.
Seattle, Wash.
Feb. 28, 1917.
Scale, 60'=1"
878907