BUILDING LEGEND

BLDG. NO.	USAGE	BLDG. NO.	USAGE
T-104	LUMBER STORAGE SHED	T-137	PAINT STORAGE SHED
T-107	LUMBER STORAGE SHED	T-138	GUARD HOUSE
T-108	GUARD HOUSE	140	WAREHOUSE
T-129	GUARD HOUSE	150	WAREHOUSE
130	WAREHOUSE & OFFICE	154	INFLAMMABLE MATERIALS STORAGE
T-134	OIL STORAGE SHED		

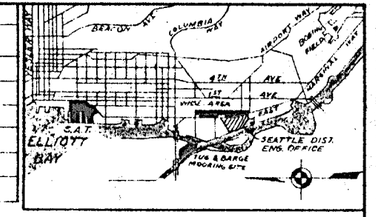

1 inch = 300 feet

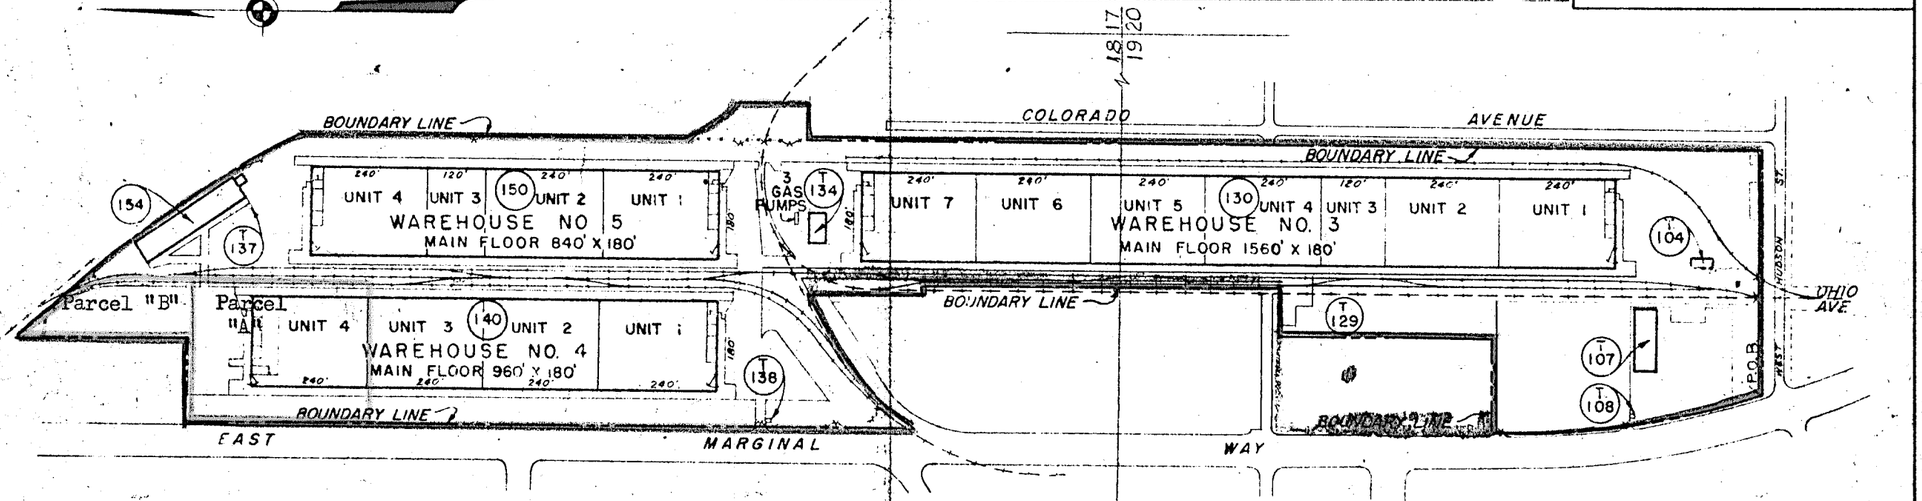

LEGEND

BOUNDARY LINE
FENCE LINE
GOVERNMENT-OWNED TRACKAGE
PRIVATE RAILROAD TRACKAGE
BUILDING NUMBER (150)
Parcels A & B Permitted to Health, Education and Welfare

885351

Revised 14 July '60

SE-RE-367.4 A

LAND MANAGEMENT MAP

DEPARTMENT OF THE ARMY
OFFICE OF THE SEATTLE DISTRICT ENGINEER
NORTH PACIFIC DIVISION

REAL ESTATE

SEATTLE TRANSPORTATION CORPS STORAGE SITE

Revised Exhibit "B"
Second Revision
MILITARY RESERVATION