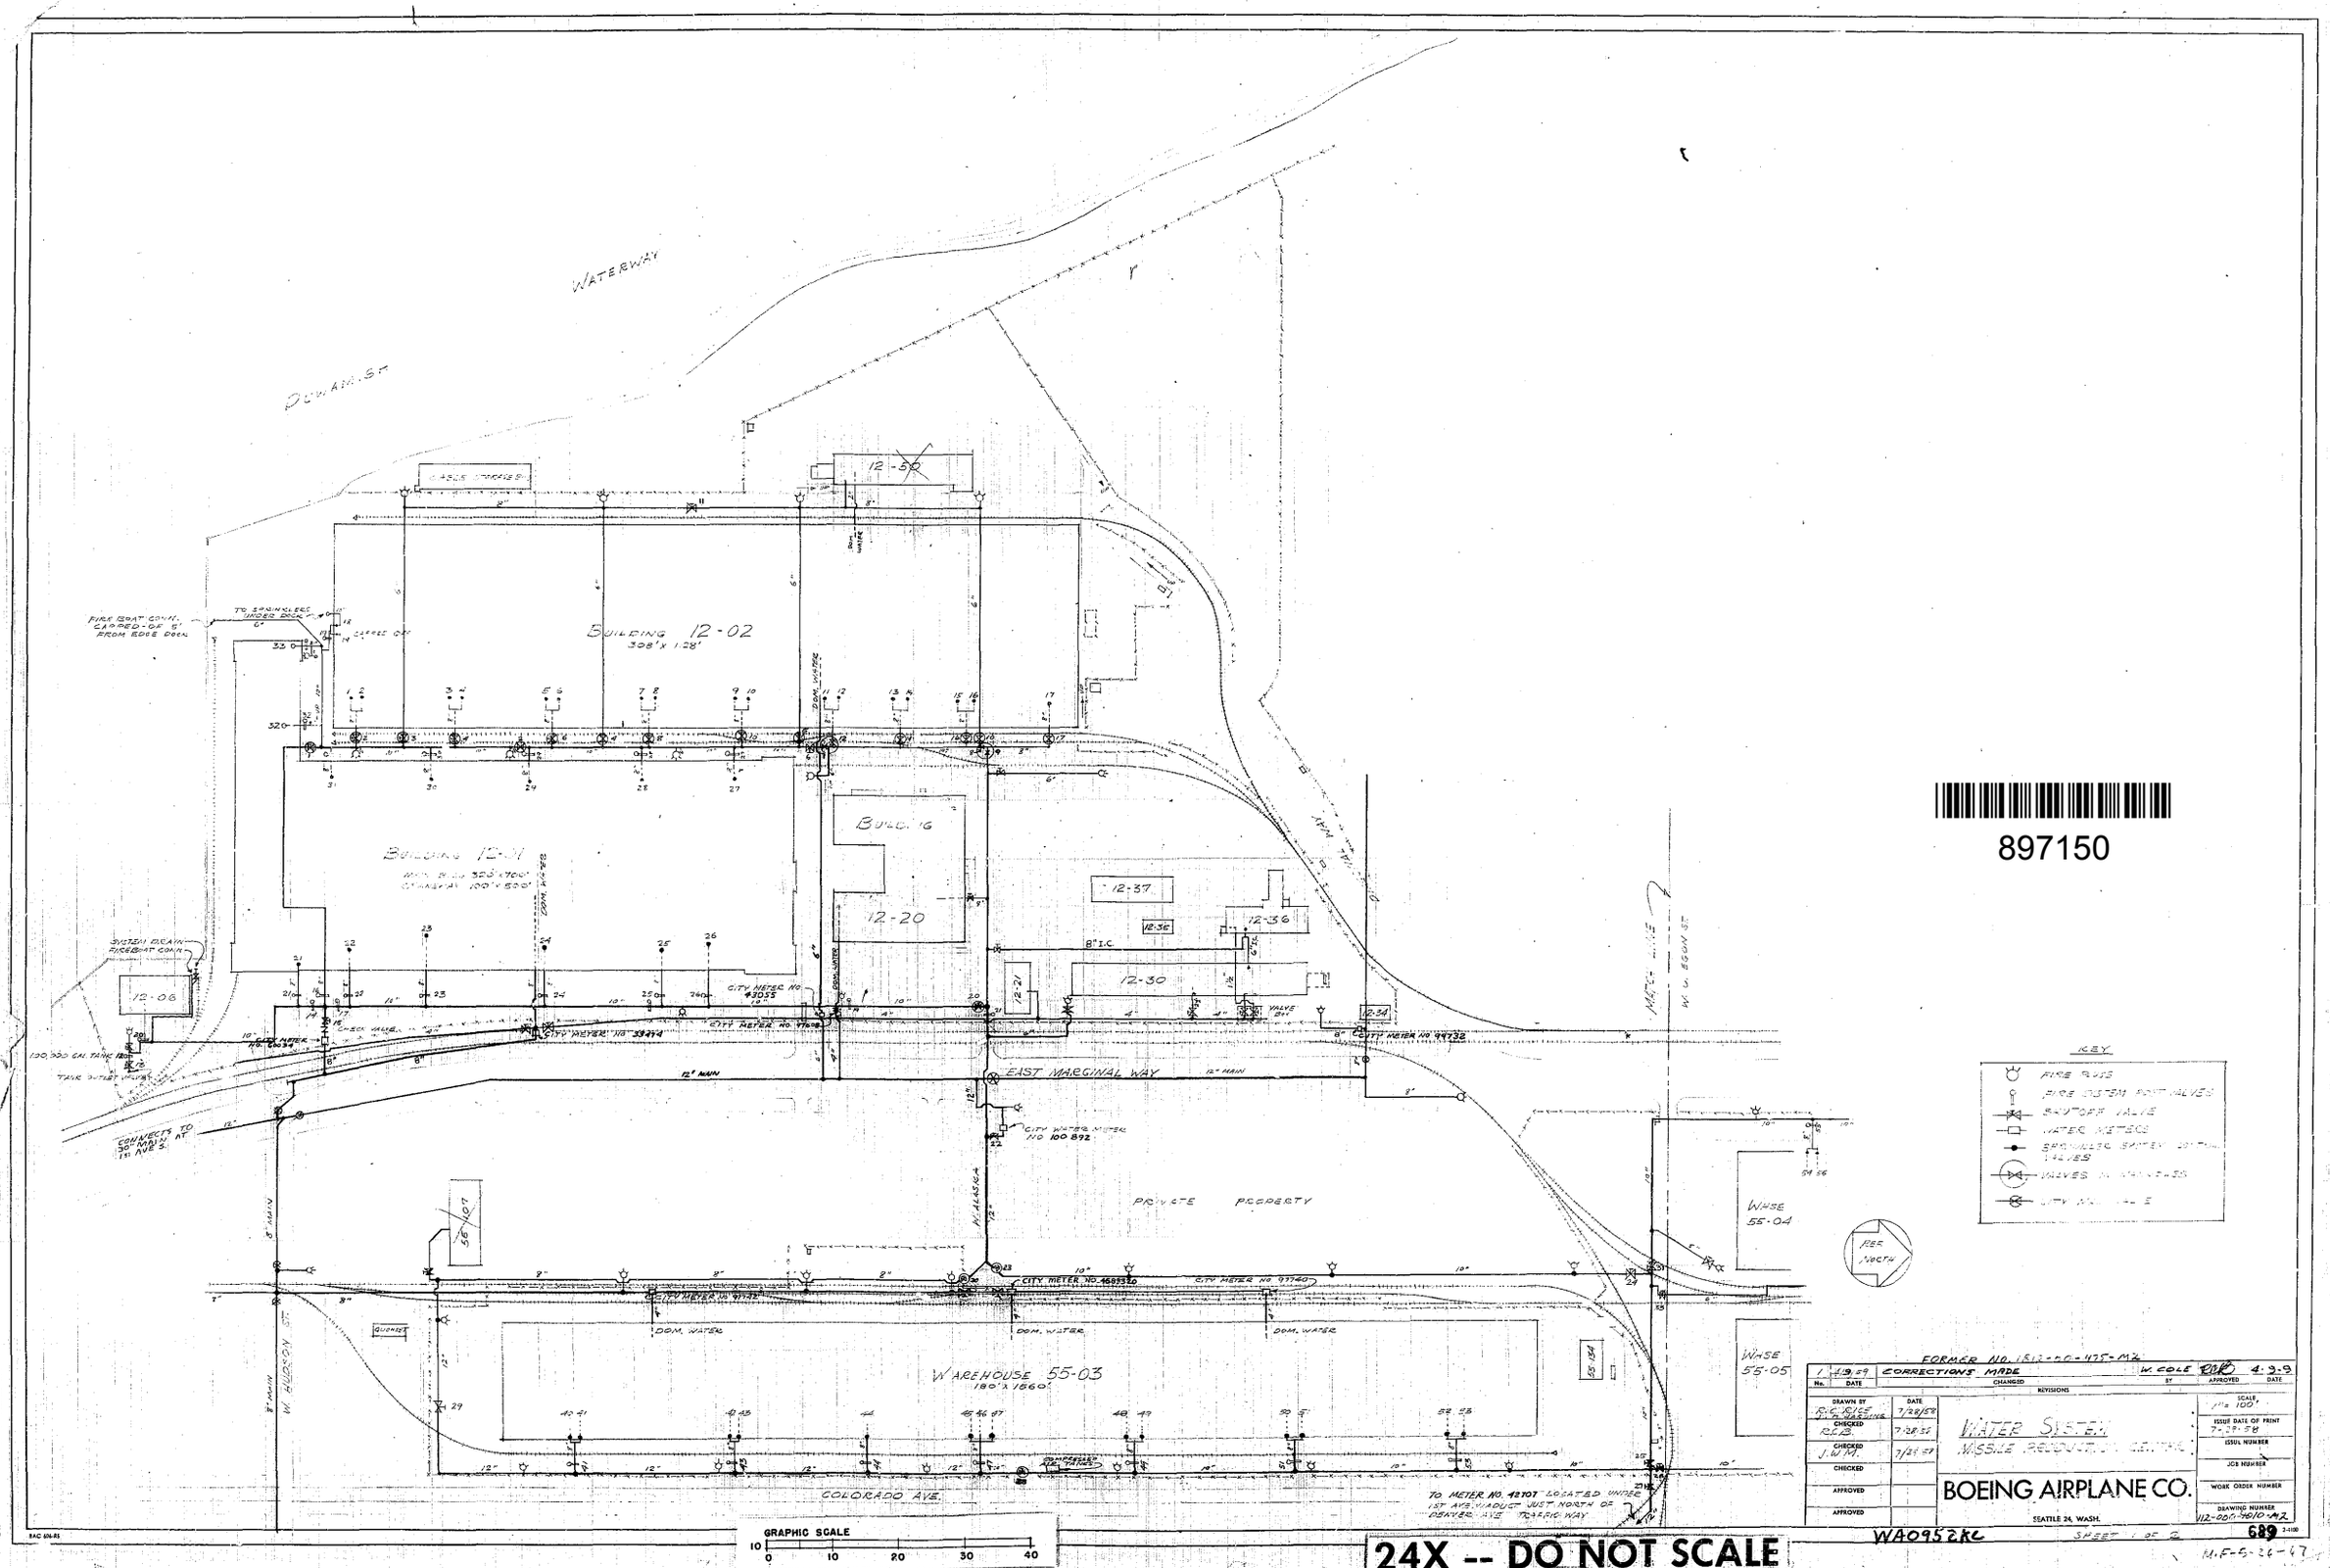

897150

FORMER NO. 1812-50-475-M2

No.	DATE	CHANGED	BY	APPROVED	DATE
1	4/9/59	CORRECTIONS MADE	W. COLE	RWB	4-9-9

REVISIONS

DRAWN BY R.C. RICE / J.H. HASSING	DATE 7/28/58	WATER SYSTEM MISSILE PRODUCTION CENTER
CHECKED R.C.B.	7/28/58	
CHECKED J.W.M.	7/28/58	
CHECKED		
APPROVED		BOEING AIRPLANE CO.
APPROVED		SEATTLE 24, WASH.

SCALE 1" = 100'

ISSUE DATE OF PRINT 7-29-58

ISSUE NUMBER

JOB NUMBER

WORK ORDER NUMBER

DRAWING NUMBER 112-000-4010-M2

WA0952KC

SHEET 1 OF 2

689

M.F.-5-26-47

24X -- DO NOT SCALE