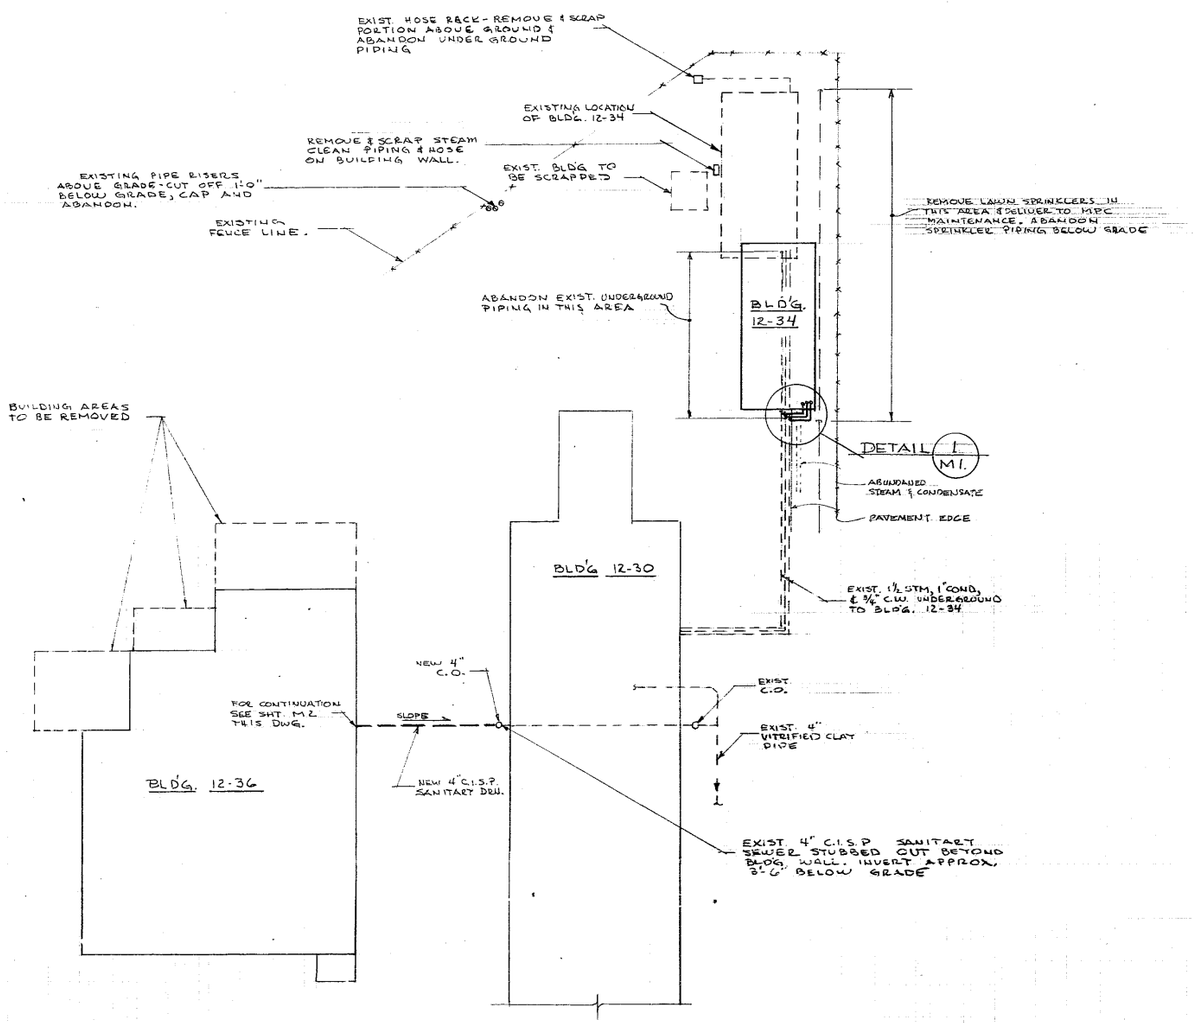

PARTIAL YARD PLAN

SCALE: 1" = 20'

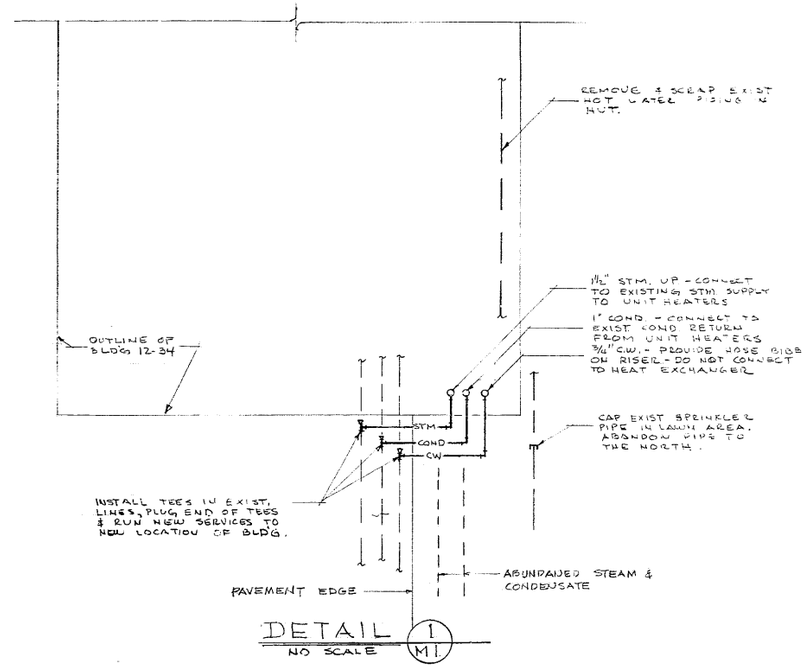

DETAIL 1 / M1.
NO SCALE

897280

GRAPHIC SCALE
20 0 10 20 30 40 50 60 70 80

24X -- DO NOT SCALE

SYM.	REVISION	BY	APPROVED	DATE	SYM.	REVISION	BY	APPROVED	DATE

THE BOEING COMPANY
AEROSPACE GROUP
FACILITIES DEPARTMENT
SEATTLE, WASHINGTON 98124

DRAWN BY E. TANNER	DATE 9-16-68	SUB TITLE YARD AREA PIPING
CHECKED T. MACNAMARA	9-14-68	TITLE M.T.C. PROPERTY LINE RELOCATION
CHECKED		MISSILE PRODUCTION CENTER SEATTLE, WASH.
APPROVED	9-20-68	
APPROVED		
APPROVED		

LAST REVISION | SYMBOL | DATE
SHEET M1 OF
JOB NO. 184178
DWG. NO. 112-000-6225

WA0952KC

1552

TYPE TITLE
TOP TITLE
TOP NO.
DWG NO.