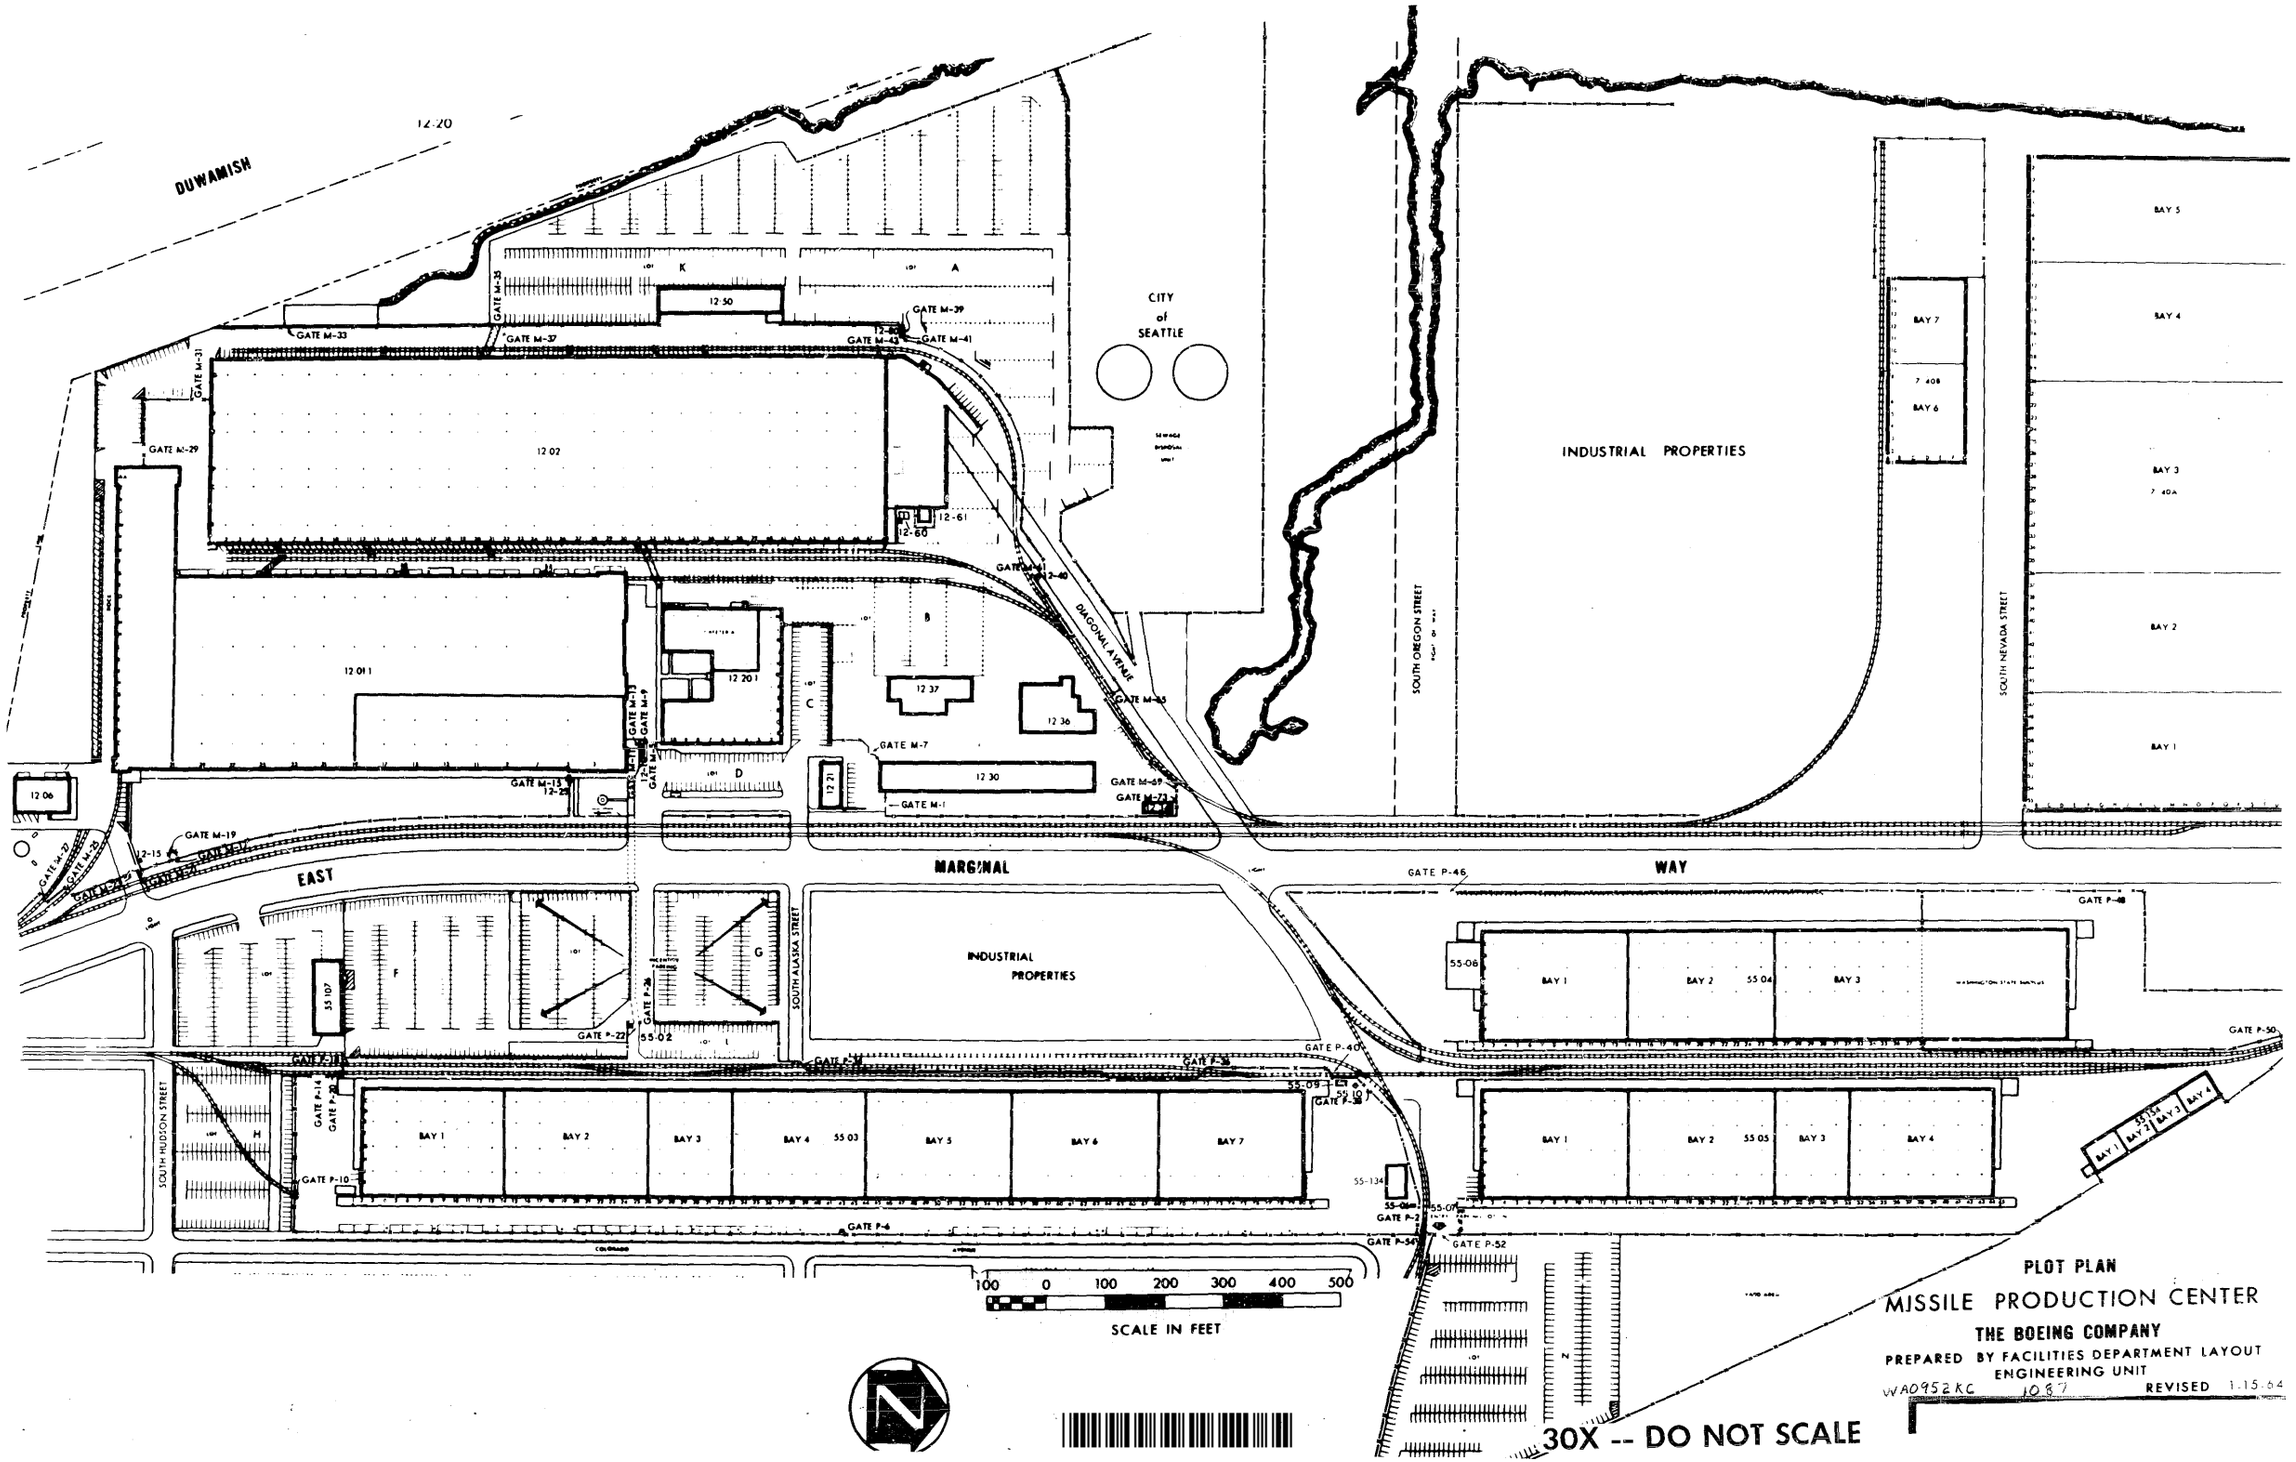

PLOT PLAN
MISSILE PRODUCTION CENTER
THE BOEING COMPANY
PREPARED BY FACILITIES DEPARTMENT LAYOUT ENGINEERING UNIT
WA0952KC 1087 REVISED 1.15.64

30X -- DO NOT SCALE

897473