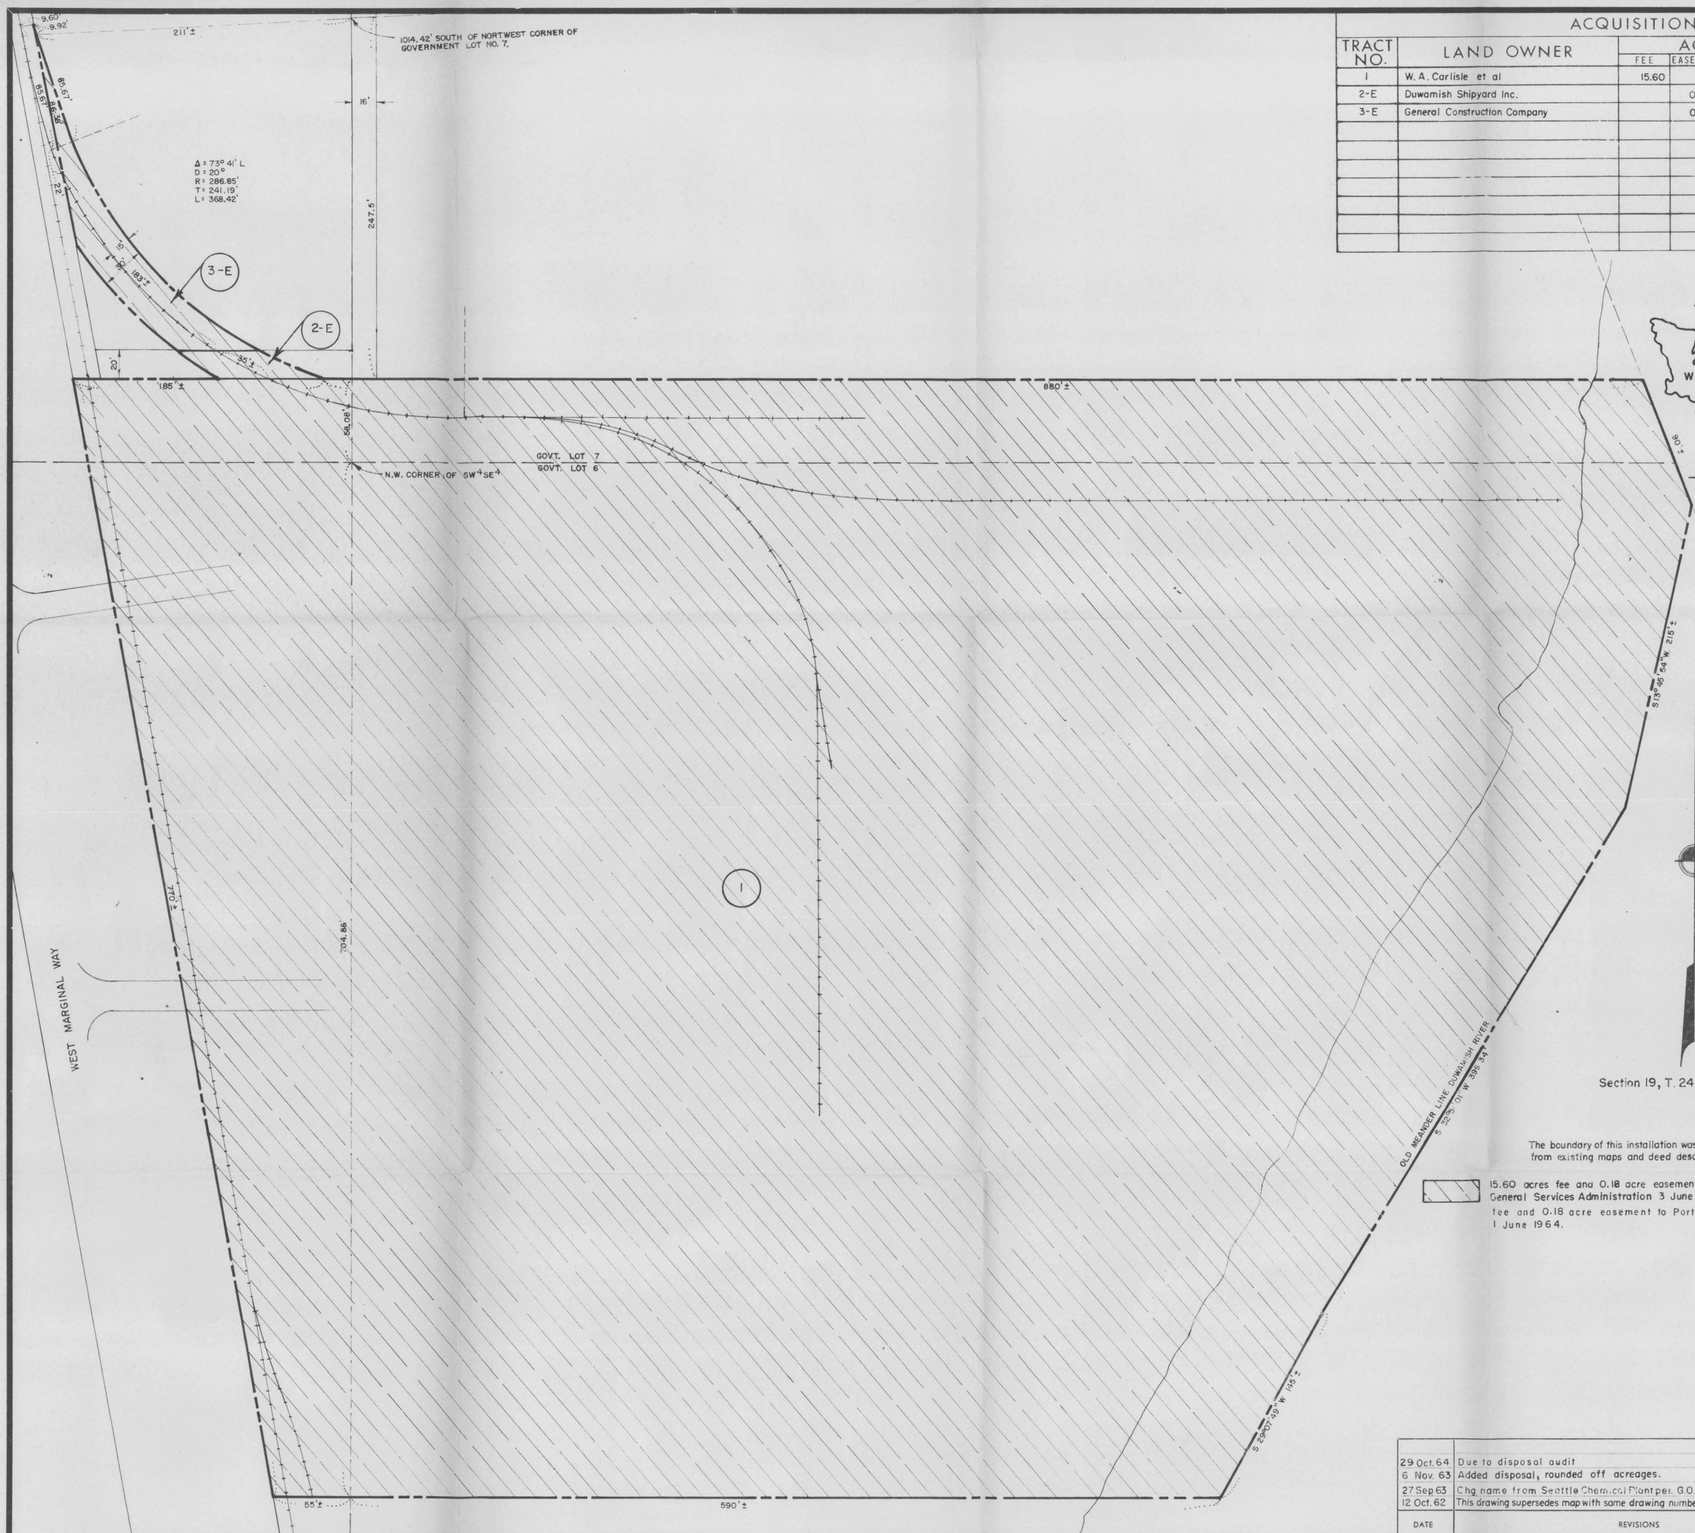

ACQUISITION TRACT REGISTER

TRACT NO.	LAND OWNER	ACREAGE FEE	ACREAGE EASEMENT			REMARKS
1	W. A. Carlisle et al	15.60				Warranty deed dated 7-27-43.
2-E	Duwamish Shipyard Inc.		0.03			Perp. esmt., spur track dtd. 11-12-43 Formerly Tract 2.
3-E	General Construction Company		0.15			" " " " " 11-12-43. " " 3.

STATE INDEX

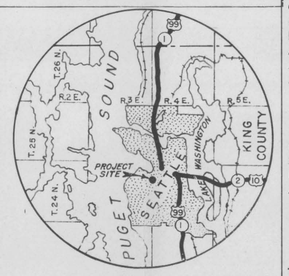

VICINITY MAP

5 0 10
SCALE IN MILES

Section 19, T. 24 N., R. 4 E., W.M

The boundary of this installation was compiled from existing maps and deed description.

15.60 acres fee and 0.18 acre easement reported excess (SF 118) to General Services Administration 3 June 63, who conveyed 15.60 acres fee and 0.18 acre easement to Port of Seattle by quitclaim deed 1 June 1964.

RE-D 2189 B dated 10 Jan. 1944.
RE-D 2189 A dated 3 May 1943 (personalty only)
RE-D 2189 dated 6 Mar. 1943
ACQUISITION AUTHORIZATION
(READ UP)

FINAL

PROJECT MAP

DEPT. OF THE ARMY

USING SERVICE ARMY MATERIEL COMMAND

LOCATION OF PROJECT

STATE WASHINGTON
COUNTY KING
DIVISION SEATTLE
DISTRICT NORTH PACIFIC
ARMY AREA SIXTH
~~MILES~~ ~~OF~~ IN SEATTLE
MILES OF

TRANSPORTATION FACILITIES

RAILROADS C.M.St.P.&P., GN., N.P., U.P.
STATE ROADS 2, 5, 1K
FEDERAL ROADS 10, 99
AIR LINES N.W., UNITED

ACQUISITION

TOTAL ACRES ACQUIRED 15.78
FEE 15.60
PUBLIC DOMAIN (PERM. WITHDRAWAL / TEMP. WITHDRAWAL
USE PERMIT
TRANSFER
LEASE
LESSER INTERESTS Esmt. (2) 0.18

DISPOSAL

TOTAL ACRES DISPOSED OF 15.78
SOLD
PUBLIC DOMAIN (PERM. WITHDRAWAL / TEMP. WITHDRAWAL
USE PERMIT
TRANSFERRED
LEASES TERMINATED
LESSER INTERESTS TERM.
REASSIGNED
TO GSA Fee 15.60
Easement (2) 0.18

LEGEND

EXCEPT FOR THE SPECIAL SYMBOLS SHOWN BELOW MAP SYMBOLS ARE STANDARD IN ARMY MAP SERVICE TECHNICAL MANUAL NO. 23.

RESERVATION LINE
RESERVATION LINE (Actual Survey)
TRACT BOUNDARY LINE
TRACT NUMBER
CONTOUR LINE
DISPOSAL

DATE	REVISIONS	BY
29 Oct. 64	Due to disposal audit	VW/UP
6 Nov. 63	Added disposal, rounded off acreages.	VW/UP
27 Sep 63	Chg name from Seattle Chemical Plant per. G.O. No 35 dtd. 8-1-63.	A.V.T.
12 Oct. 62	This drawing supersedes map with same drawing number dtd. 9-18-44, Form 177 B	RCG

DISTRICT ENGINEER
U. S. ARMY ENGINEER DISTRICT, SEATTLE
NORTH PACIFIC DIVISION

DRAWN BY RCG
TRACED BY RCG
CHECKED BY L. F.
SUBMITTED BY: L. Frazier
CHIEF, CADASTRAL SECTION
RECOMMENDED BY:
CHIEF, REAL ESTATE DIVISION

REAL ESTATE

SEATTLE ARMY CHEMICALS PLANT (Inactive)

MILITARY RESERVATION

APPROVED BY Ernest S. Peer
COLONEL CORPS OF ENGINEERS
DATE 12 Oct. 1962

OFFICE, CHIEF OF ENGINEERS, WASHINGTON 25, D.C.
AUDITED 1634
INSTALLATION OR PROJECT NO.

SCALE 1" = 50'
50' 0 50' 100'
SHEET 1 OF 1 DRAWING NO. SE-RE 25

898940

EM 405-1-200 ENG. FORM 1456-b REV. 7-1-57