WAR DEPARTMENT

CORPS OF ENGINEERS, U.S. ARMY

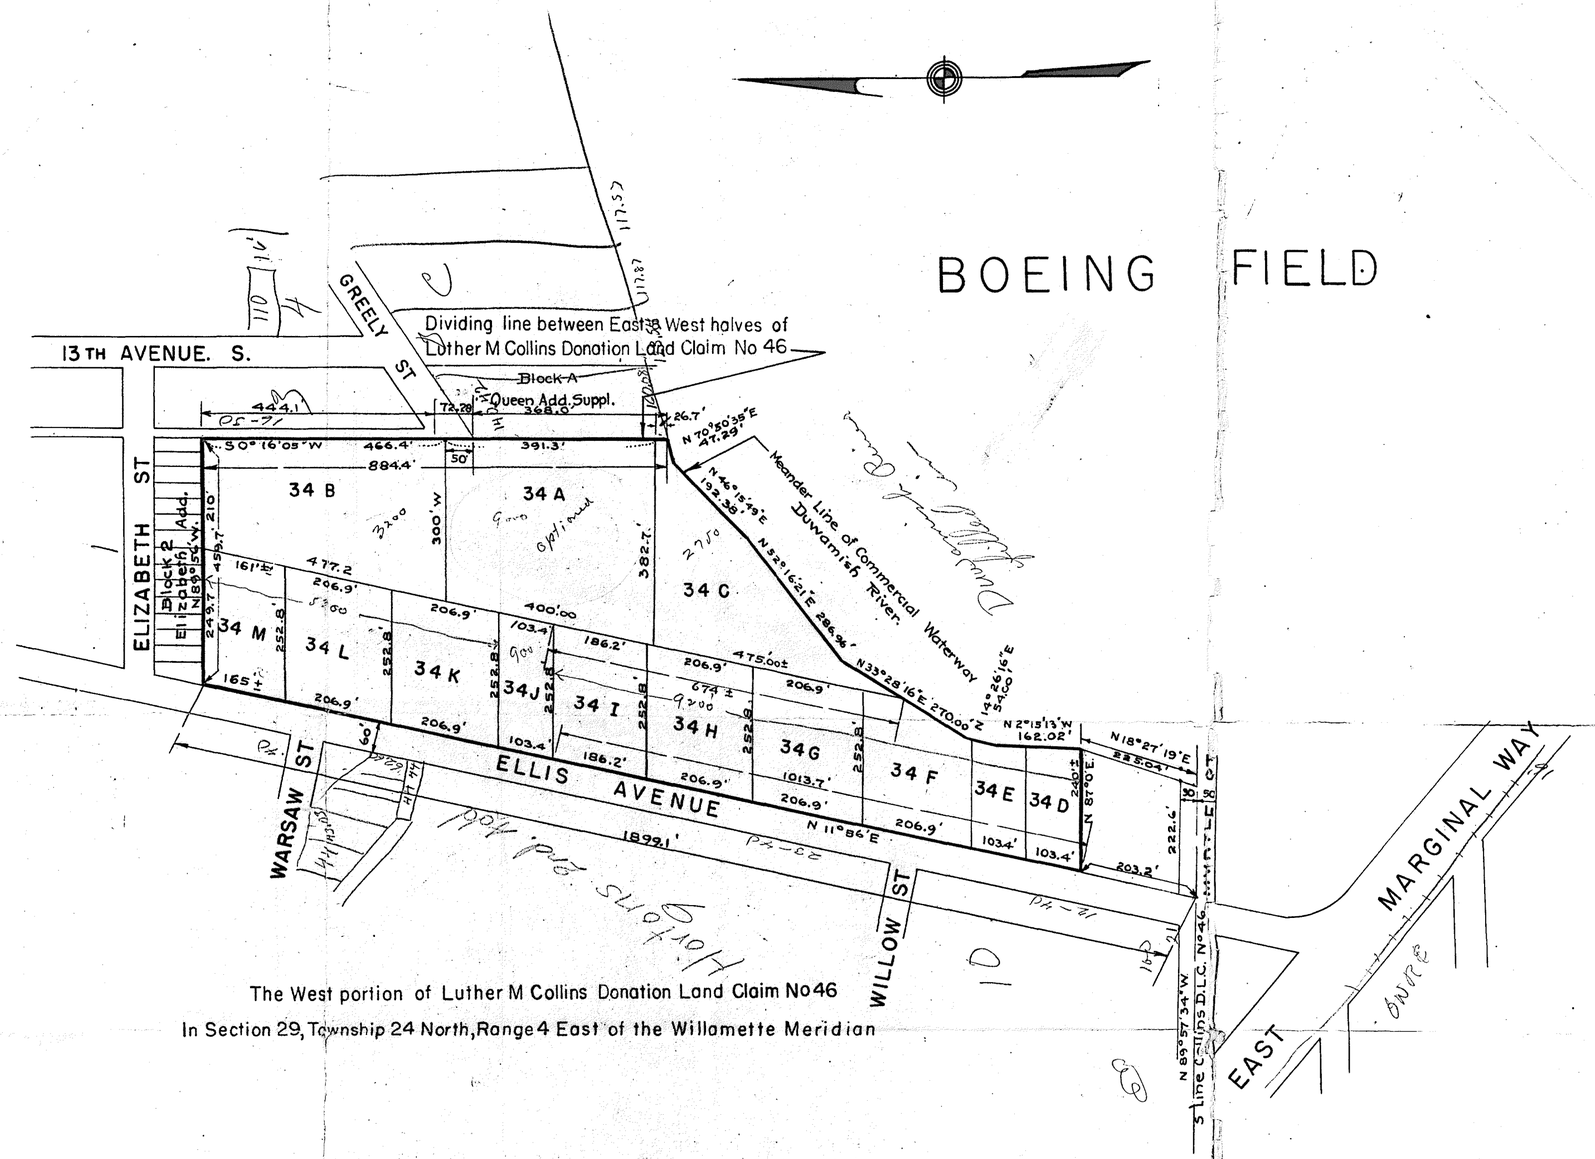

The West portion of Luther M Collins Donation Land Claim No 46

In Section 29, Township 24 North, Range 4 East of the Willamette Meridian

attachment to RE-D 2073

BOEING FIELD
SEATTLE WASH

AIRCRAFT FACTORY TRAINING SCHOOL
PROPERTY OWNERSHIP MAP

In One Sheet — Scale 1" = 200'

U.S. Engineer Office, Seattle, Wash. Oct. 7, 1942

Drawn:	Prepared:	Recommended:
J.I.V.G.	William R. Dimmer	S. F. Tait
Traced:	Assistant Engineer.	Major, Corps of Engineers.
J.I.V.G.	Submitted:	Approved for the District Engineer
Checked	George F. Kephirs	W.E. Hoy
J.L.H.-T.W.H.	Captain, Corps of Engineers.	Major, Corps of Engineers.

FILE No-N-9-71.

N 9 71

899400