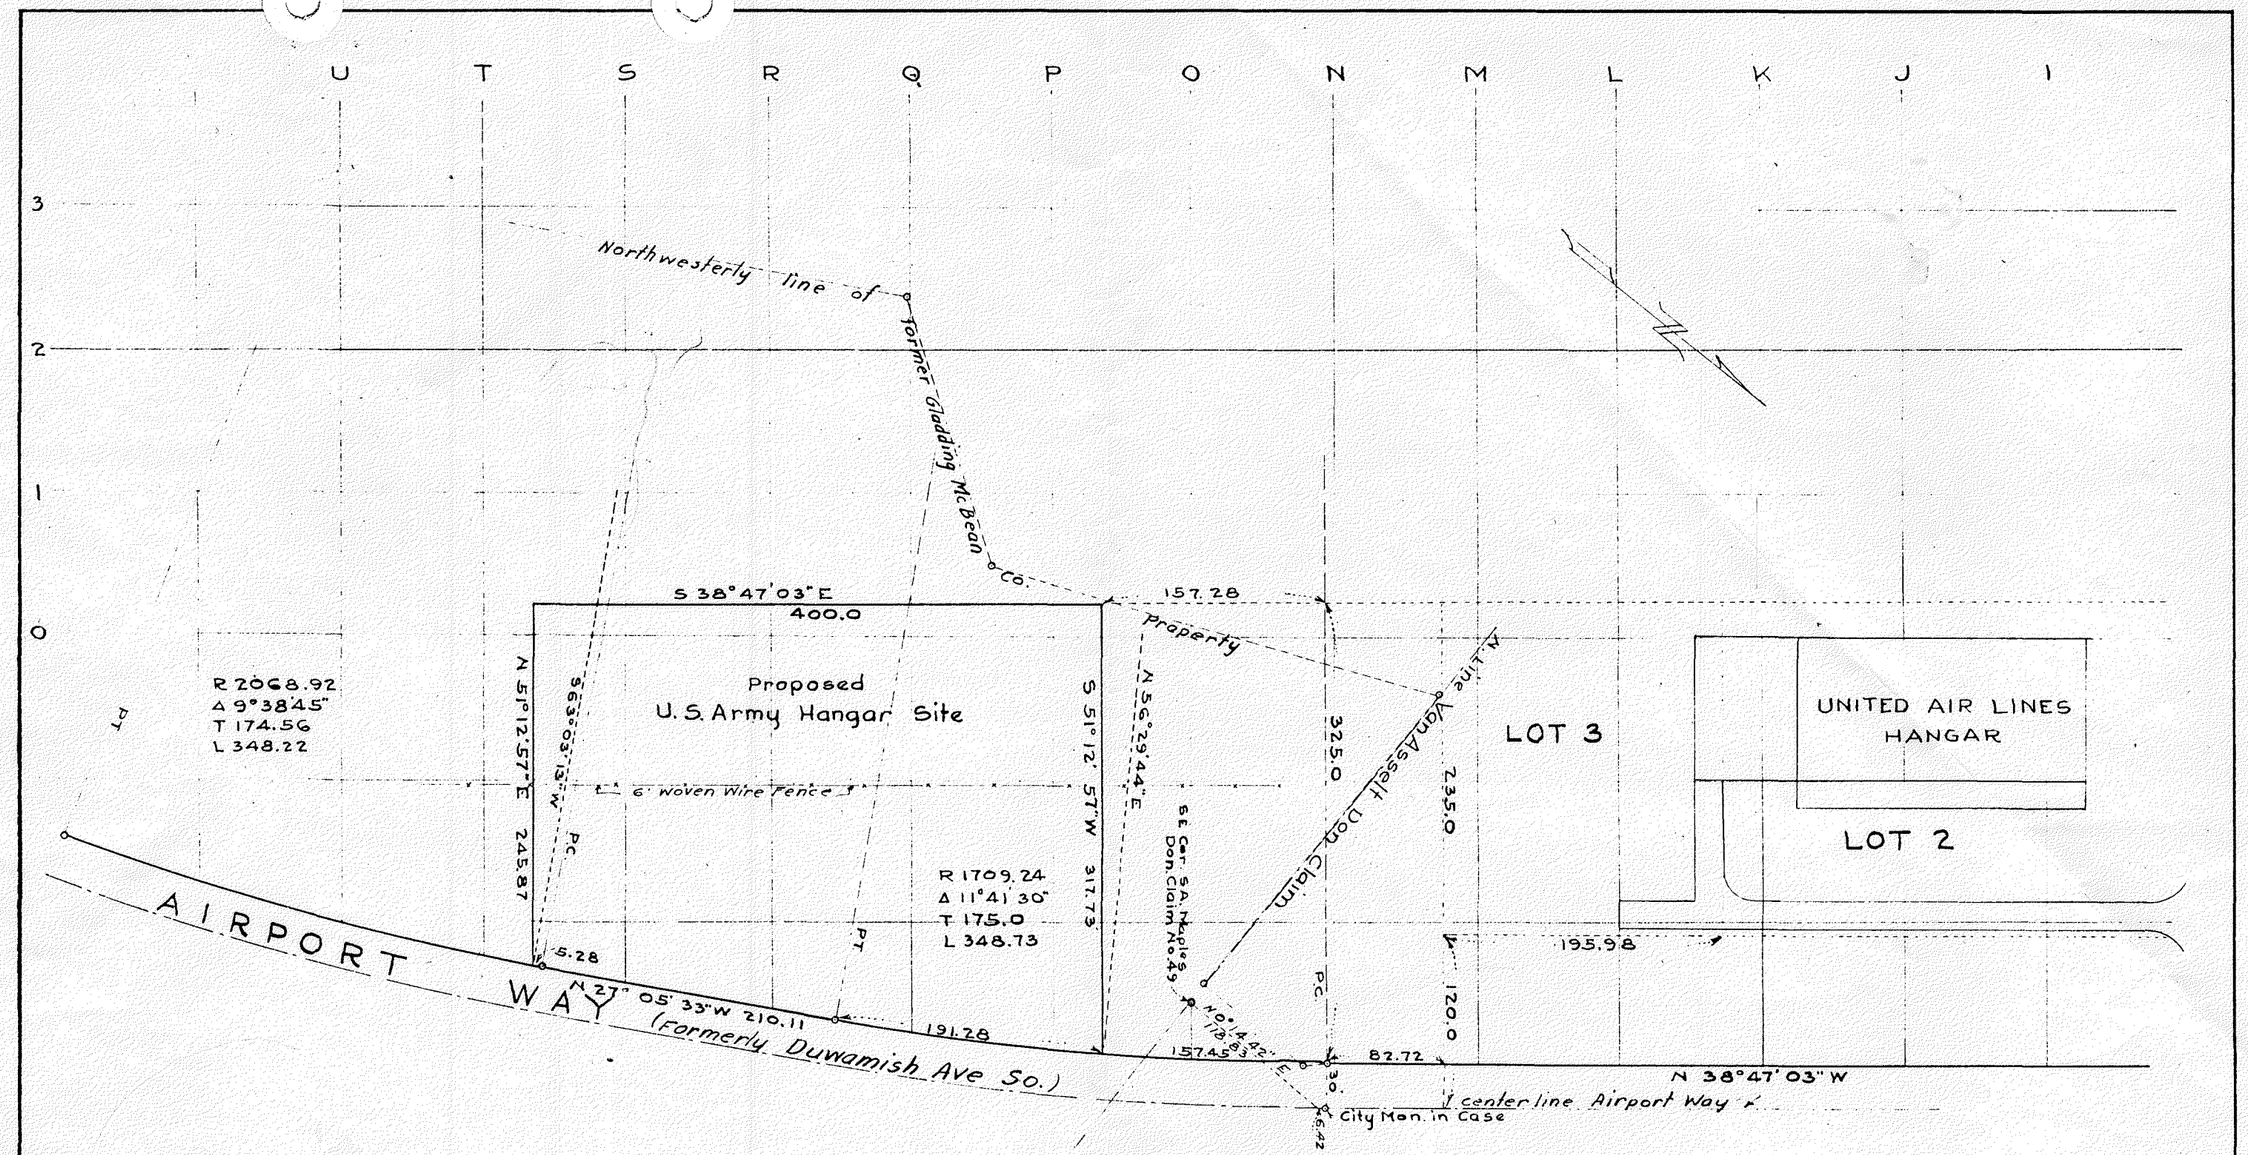

PROPOSED U.S. ARMY HANGAR SITE
BOEING FIELD
SEATTLE

SCALE 1" = 100'

KING COUNTY ENGINEERING DEPARTMENT
H. H. SISLER CO. ROAD ENGR.

899402