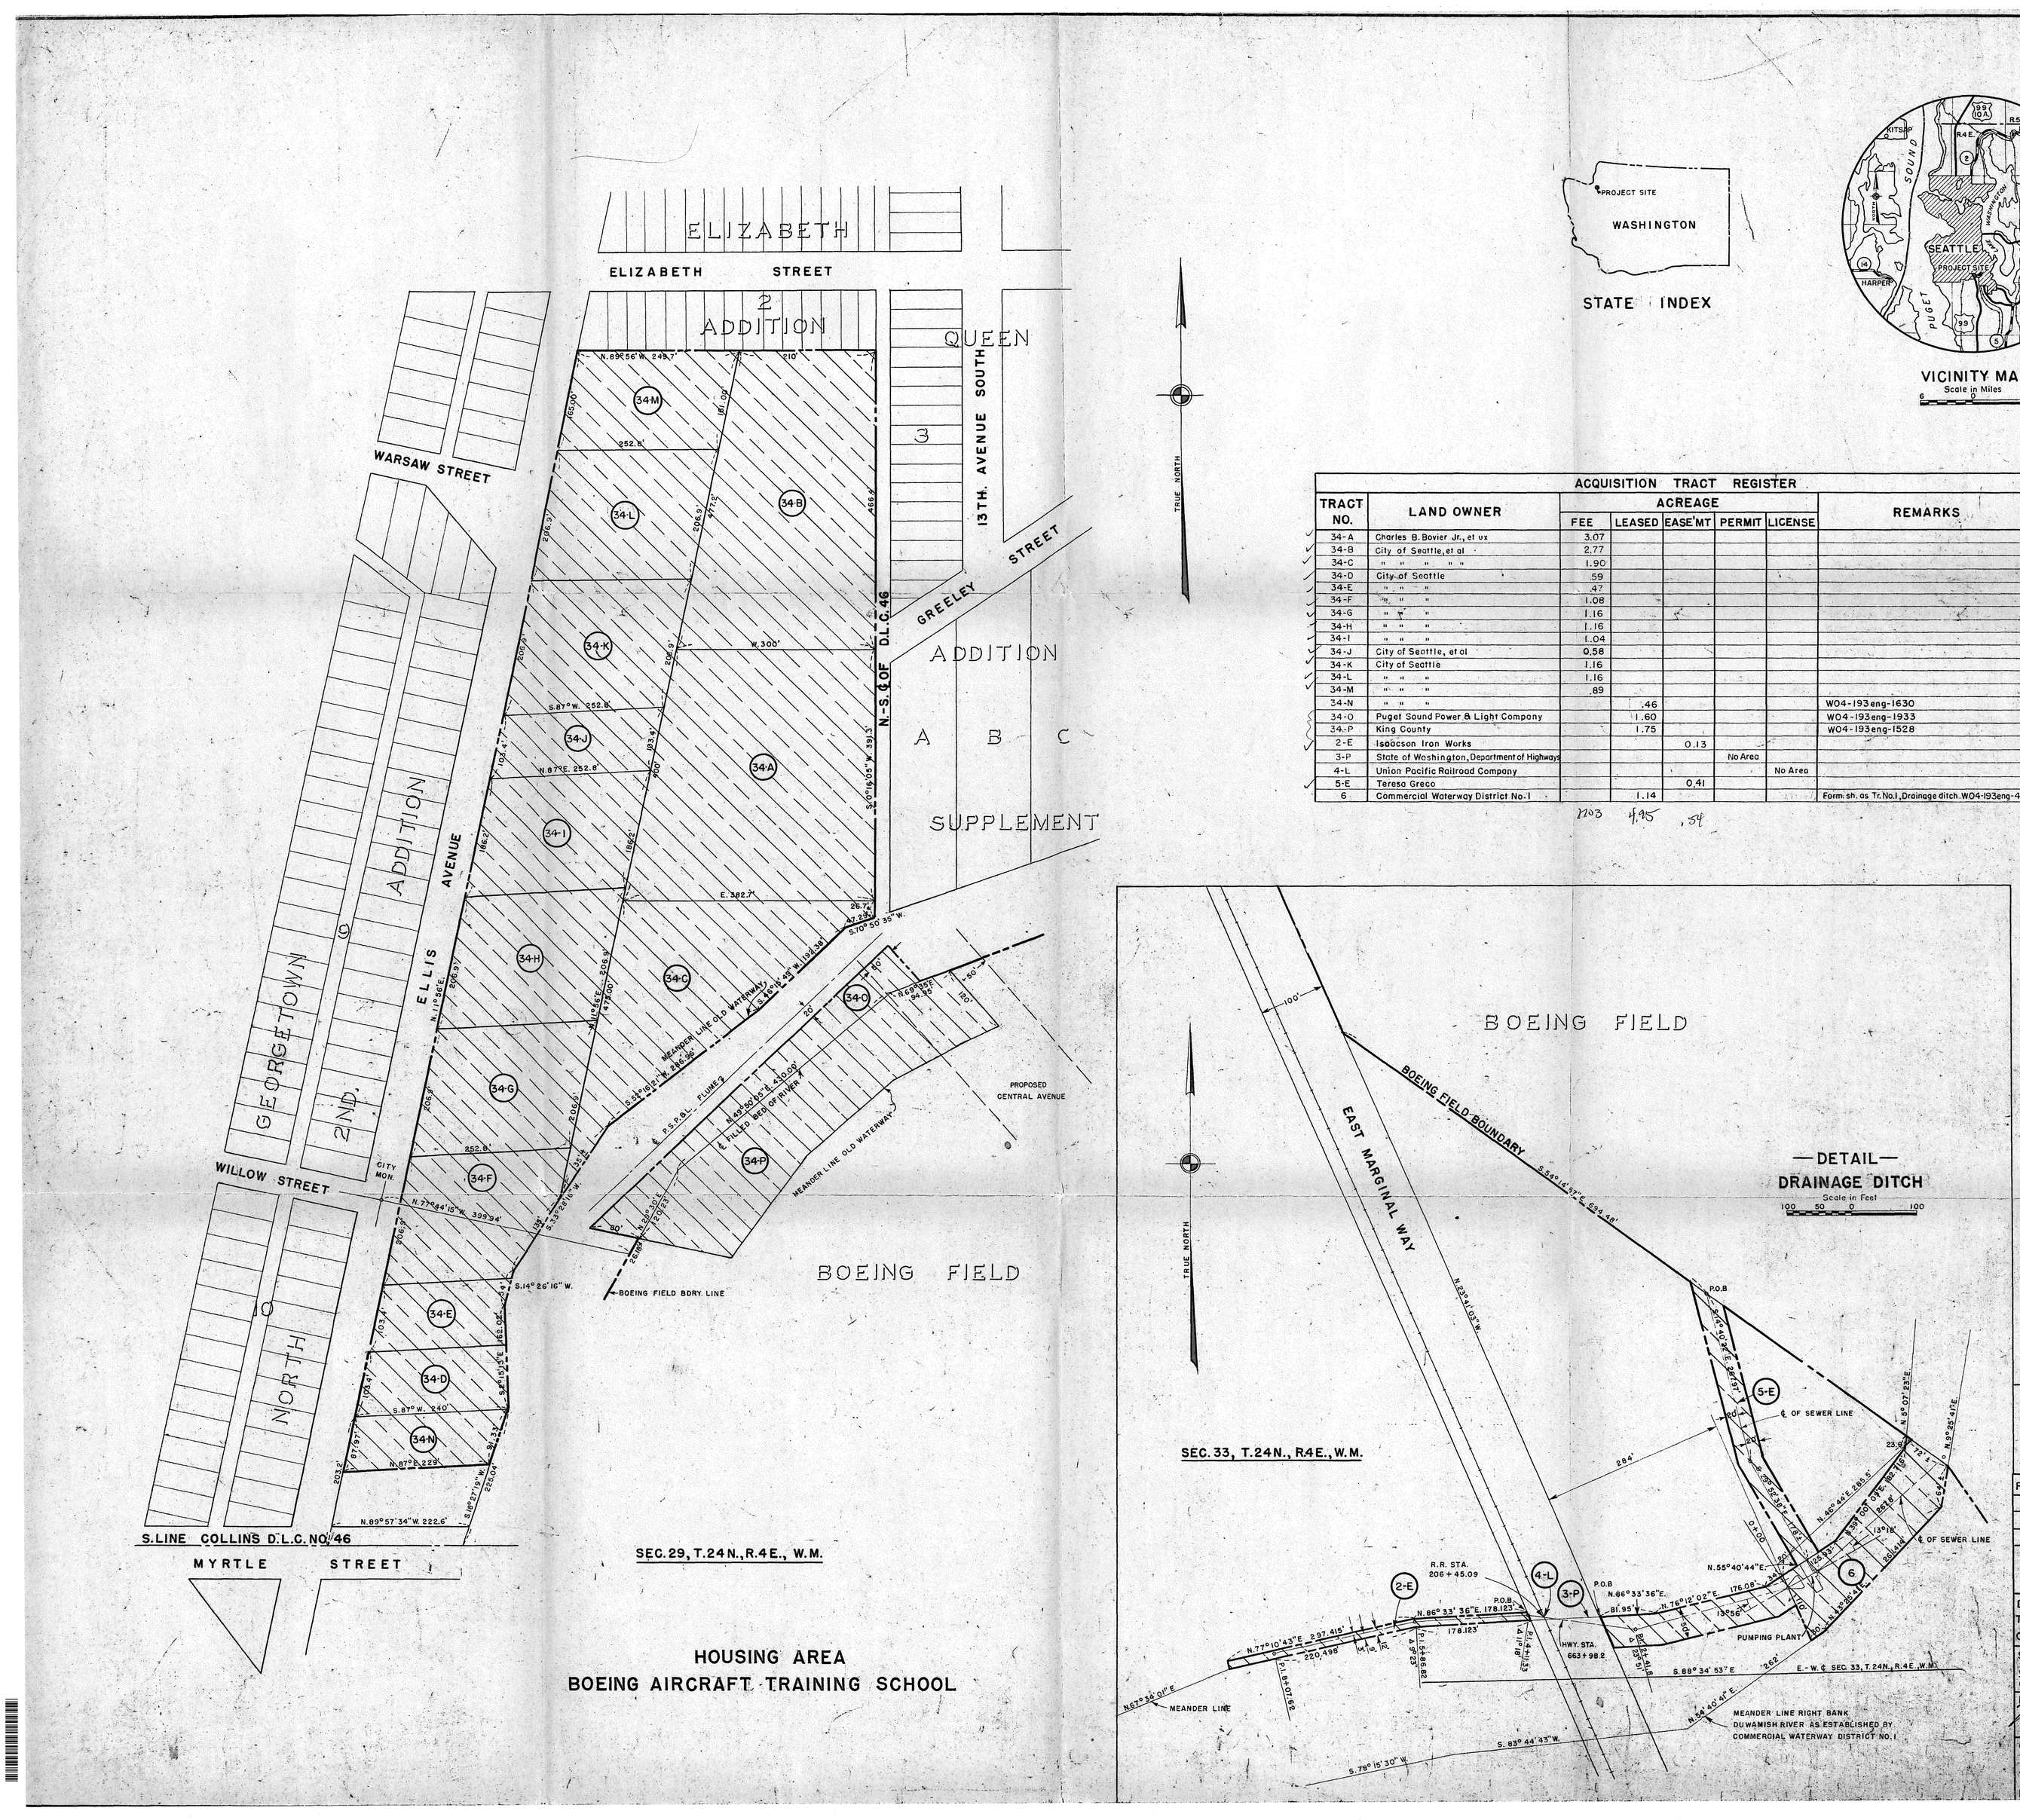

STATE INDEX

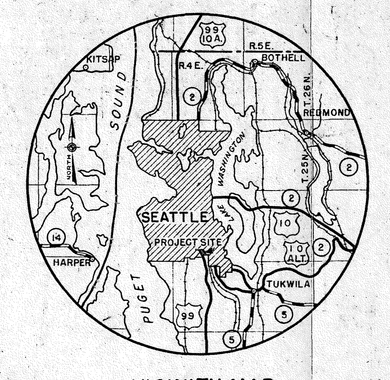

VICINITY MAP
Scale in Miles

ACQUISITION TRACT REGISTER							
TRACT NO.	LAND OWNER	ACREAGE FEE	LEASED	EASE'MT	PERMIT	LICENSE	REMARKS
34-A	Charles B. Bovier Jr., et ux	3.07					
34-B	City of Seattle, et al	2.77					
34-C	" " " " "	1.90					
34-D	City of Seattle	.59					
34-E	" " "	.47					
34-F	" " "	1.08					
34-G	" " "	1.16					
34-H	" " "	1.16					
34-I	" " "	1.04					
34-J	City of Seattle, et al	0.58					
34-K	City of Seattle	1.16					
34-L	" " "	1.16					
34-M	" " "	.89					
34-N	" " "		.46				W04-193eng-1630
34-O	Puget Sound Power & Light Company		1.60				W04-193eng-1933
34-P	King County		1.75				W04-193eng-1528
2-E	Isaacson Iron Works			0.13			
3-P	State of Washington, Department of Highways				No Area		
4-L	Union Pacific Railroad Company					No Area	
5-E	Teresa Greco			0.41			
6	Commercial Waterway District No. 1		1.14				Form sh. as Tr. No. 1, Drainage ditch W04-193eng-4728.

1203 4.95 .54

(TYPE) FINAL
PROJECT OWNERSHIP MAP

STATE WASHINGTON
COUNTY KING
DIVISION NORTH PACIFIC
DISTRICT SEATTLE
SIXTH ARMY AREA

LOCATION OF PROJECT

~~MILES IN OF~~ SEATTLE
MILES OF

TRANSPORTATION FACILITIES

RAILROADS CMSTP&P, UP, GN, NP, OWR&N
STATE ROADS 2, 5, 1K
FEDERAL ROADS 10, 99
AIRLINES P.A.A. & UNITED

ACQUISITION

TOTAL ACRES ACQUIRED
ACRES FEE
ACRES TRANSF'D TO WAR DEPT.
ACRES LEASED TO WAR DEPT.
ACRES LESSER INTERESTS

SEE SHEET NO. 1

DISPOSAL

TOTAL ACRES DISPOSED OF
ACRES SOLD BY WAR DEPT.
ACRES TRANSF'D BY WAR DEPT.
ACRES RETRANSF'D TO GOV'T. AGCY.
ACRES LEASES TERMINATED
ACRES LESSER INT'S. TERM.

SEE SHEET NO. 1

LEGEND

NOTE: USE SYMBOLS FROM FM-21-30 (WAR DEPT. BASIC FIELD MANUAL) PAGES 21 TO 27 INCL.

EXCEPT

RESERVATION LINE
RESERVATION LINE (ACTUAL SURVEY)
DAM SITE (TAKING LINE) — D
RESERVOIR SITE (TAKING LINE) — R
CONTOUR LINES — 470
AVIGATION EASEMENTS
TRACT NUMBER — 99

ACQUISITION AUTHORIZATION

RE-D 2073 DATED 8 JAN. 1943
RE-D 4585 DATED 27 JUNE 1946

REVISIONS	DATE		BY
1	9/8/47	Due to Final Audit.	mf

DEPARTMENT OF THE ARMY
OFFICE OF THE DIVISION ENGINEER
NORTH PACIFIC DIVISION

REAL ESTATE

BOEING FIELD
MILITARY RESERVATION

DRAWN BY: E.J.J.
TRACED BY: E.J.J.
CHECKED BY: N.V.L.
SUBMITTED BY: Barnett H. Barrett, CHIEF, ENGINEER SEC.
RECOMMENDED BY: [illegible] CHIEF, PROJ. or SUB-OFF.
APPROVED BY: [illegible] DIVISION REAL ESTATE OFFICER
DATE: Jan 7, 1948

OFFICE, CHIEF OF ENGINEERS, WASHINGTON, D.C.
AUDITED
INSTALLATION OR PROJECT NO. 1996
SCALE IN FEET
SHEET 2 OF 2
DRAWING NO. SE-RE-17

899593