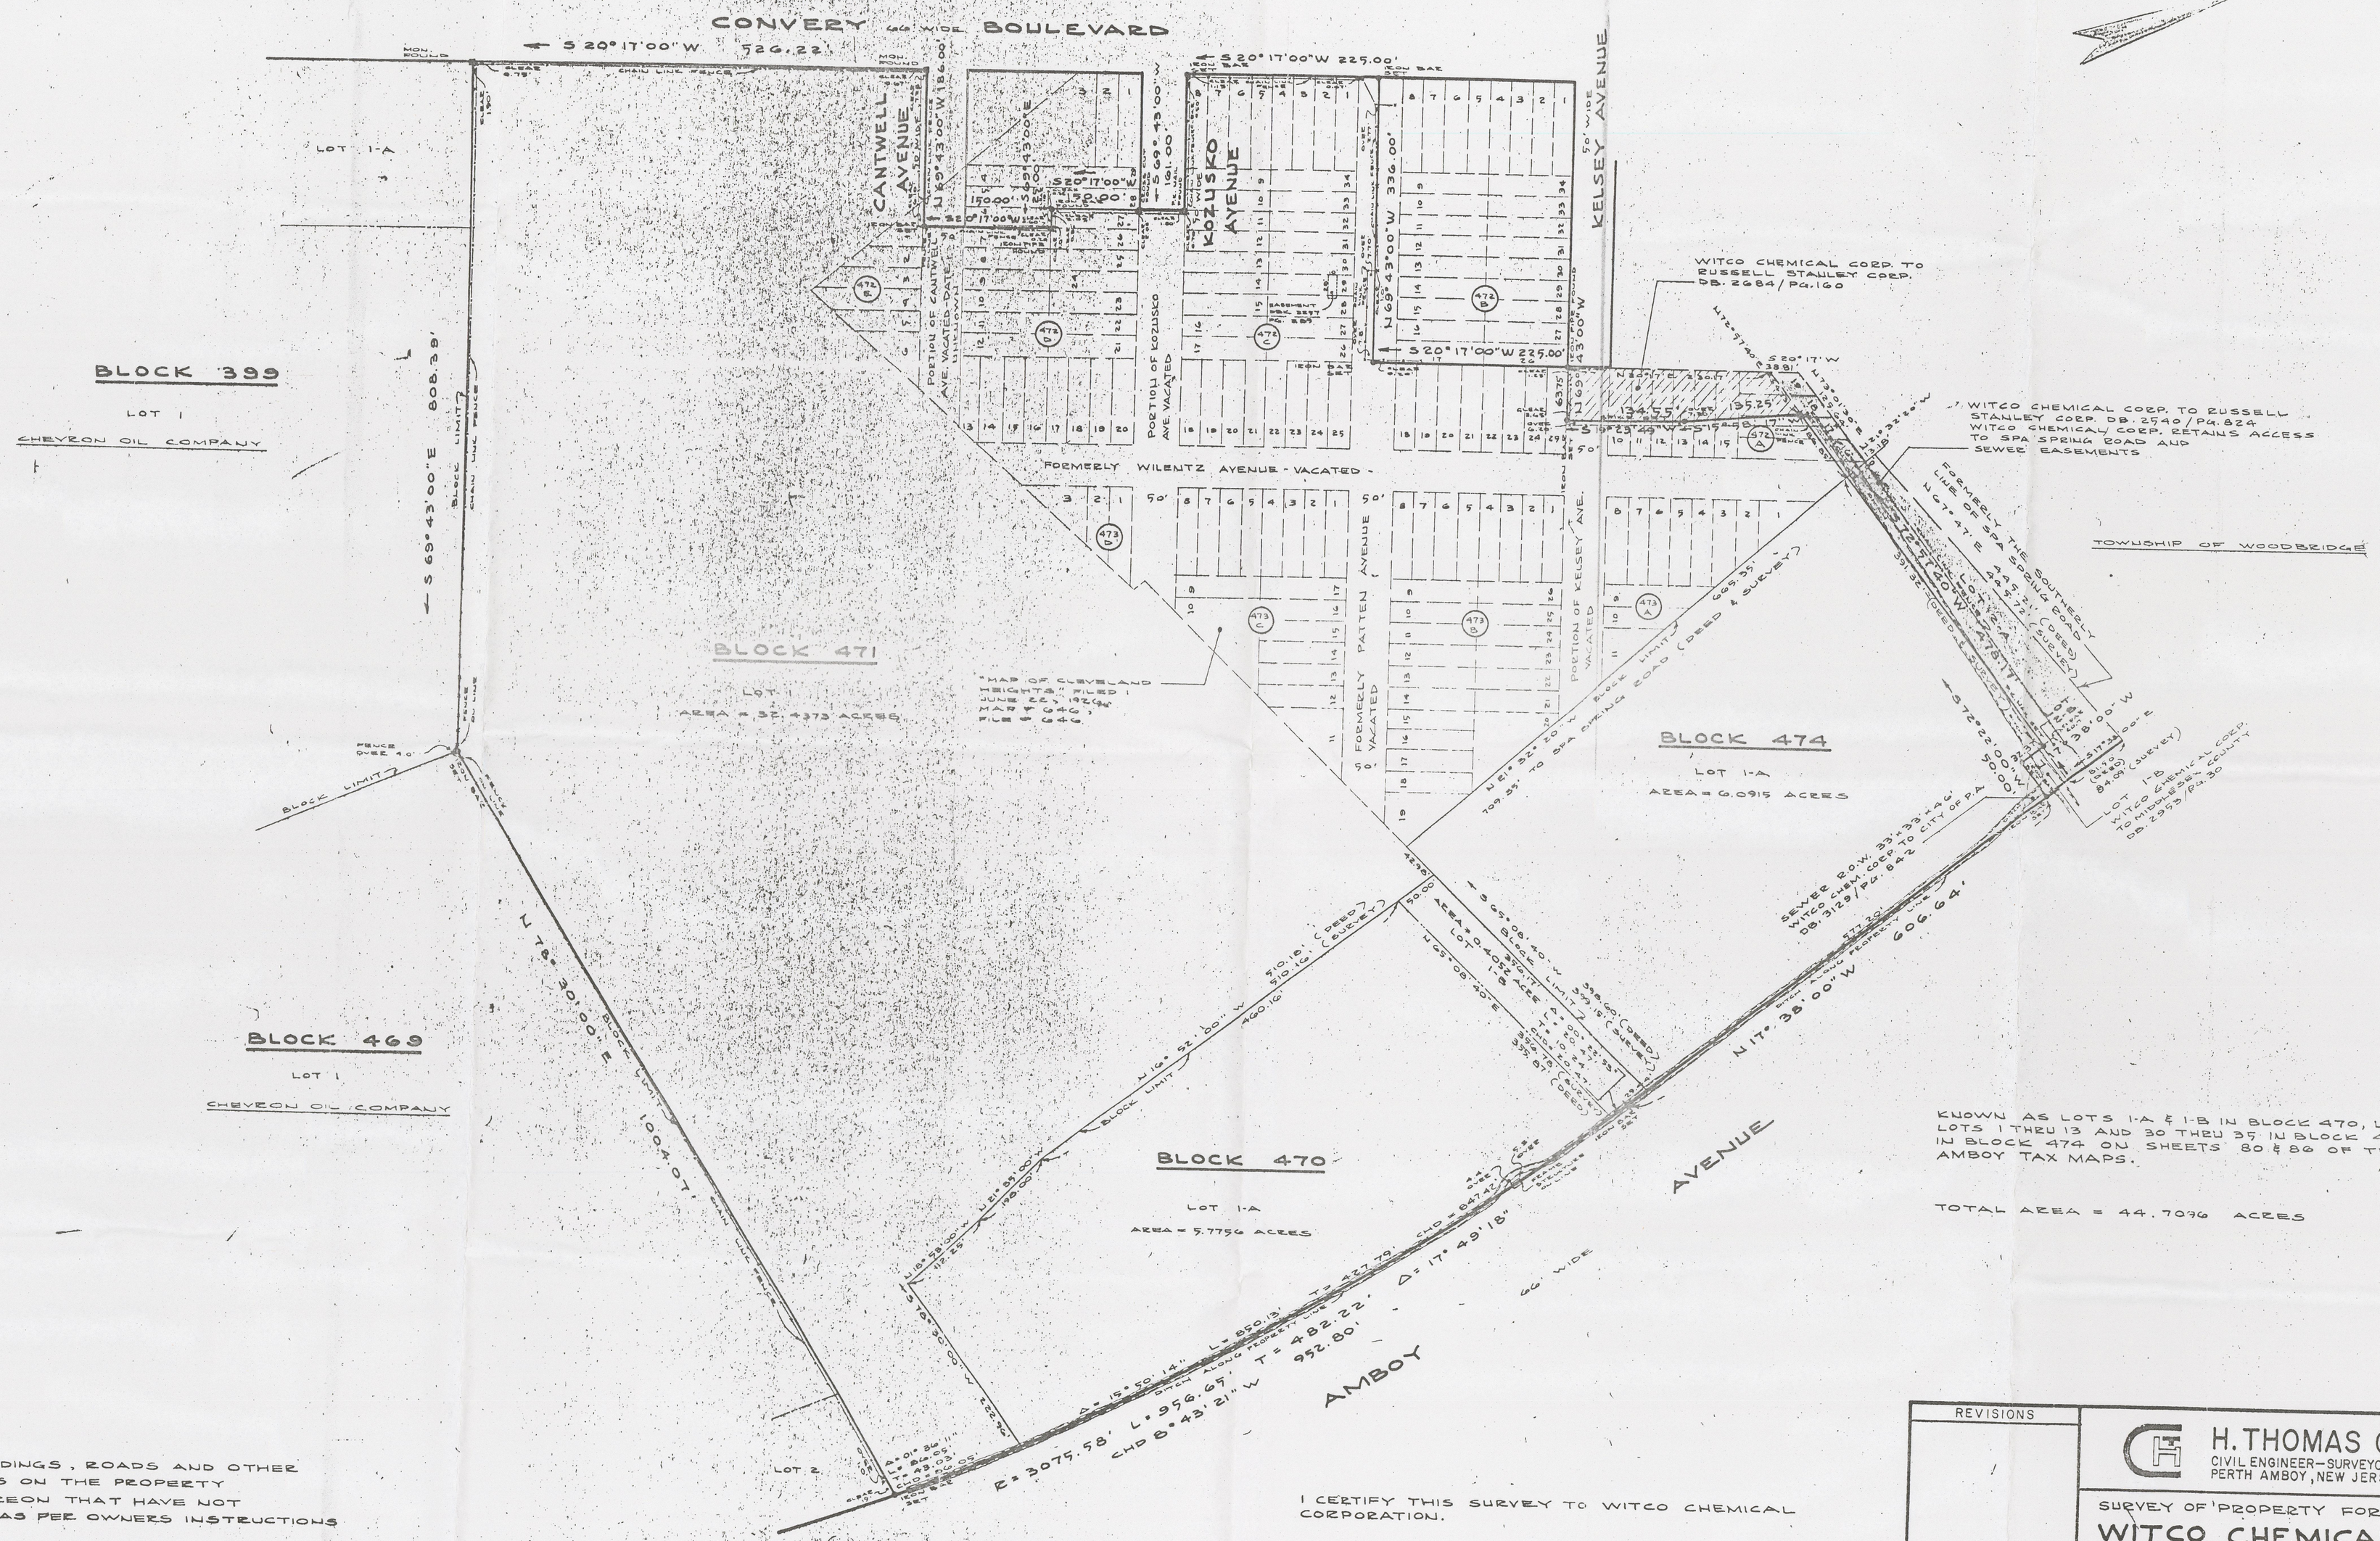

KNOWN AS LOTS 1-A & 1-B IN BLOCK 470, LOT 1 IN BLOCK 471, LOTS 1 THRU 13 AND 30 THRU 35 IN BLOCK 472-C AND LOT 1-A IN BLOCK 474 ON SHEETS 80 & 86 OF THE CITY OF PERTH AMBOY TAX MAPS.

TOTAL AREA = 44.7096 ACRES

AKE BUILDINGS, ROADS AND OTHER
ENANCES ON THE PROPERTY
ATED HEREON THAT HAVE NOT
OCATED AS PER OWNERS INSTRUCTIONS

ATED STREETS DELINEATED HEREON
ACATED BY ORDINANCES, # C-661,
C-827, 245-B

I CERTIFY THIS SURVEY TO WITCO CHEMICAL CORPORATION.

H. THOMAS CARR, NEW JERSEY P.E. & L.S. LICENSE № 8949

REVISIONS

H. THOMAS CARR
CIVIL ENGINEER—SURVEYOR—PLANNER
PERTH AMBOY, NEW JERSEY

H. THOMAS CARR NEW JERSEY P.E. & L.S. LIC. № 8949

SURVEY OF PROPERTY FOR:

WITCO CHEMICAL CORPORATION

SITUATED IN:

CITY OF PERTH AMBOY

MIDDLESEX COUNTY, NEW JERSEY

SCALE: 1" = 100'	DATE: DECEMBER 21, 1983			JOB № 10652	
DWN. J.F.	CK. J.J.M.	BOOK 128	PAGE 54-56	DWR. № 203	MAP № 143