BOUNDARY SURVEY FOR RAYBESTOS-MANHATTAN, INC. (RAYMARK INDUSTRIES, INC.)

MANHEIM BOROUGH, PAUL TOWNSHIP
LANCASTER COUNTY, PENNSYLVANIA

HUTH ENGINEERS INC.
LANCASTER PA.

DRAWN BY	SCALE	DATE
J.M.H.	1" = 100'	JULY 2, 1963

CHECKED BY

DWG NO. AAA-2120-2

F-17371

NO.	REVISIONS	DATE	BY

DRAWING ISSUED ON

ANY REVISIONS, CHANGES OR ALTERNATIONS TO THIS PLAN AFTER THE ISSUANCE DATE HERE NOT BEEN CHECKED BY US AND THEY ARE RESPONSIBILITY OF HUTH ENGINEERS INC.

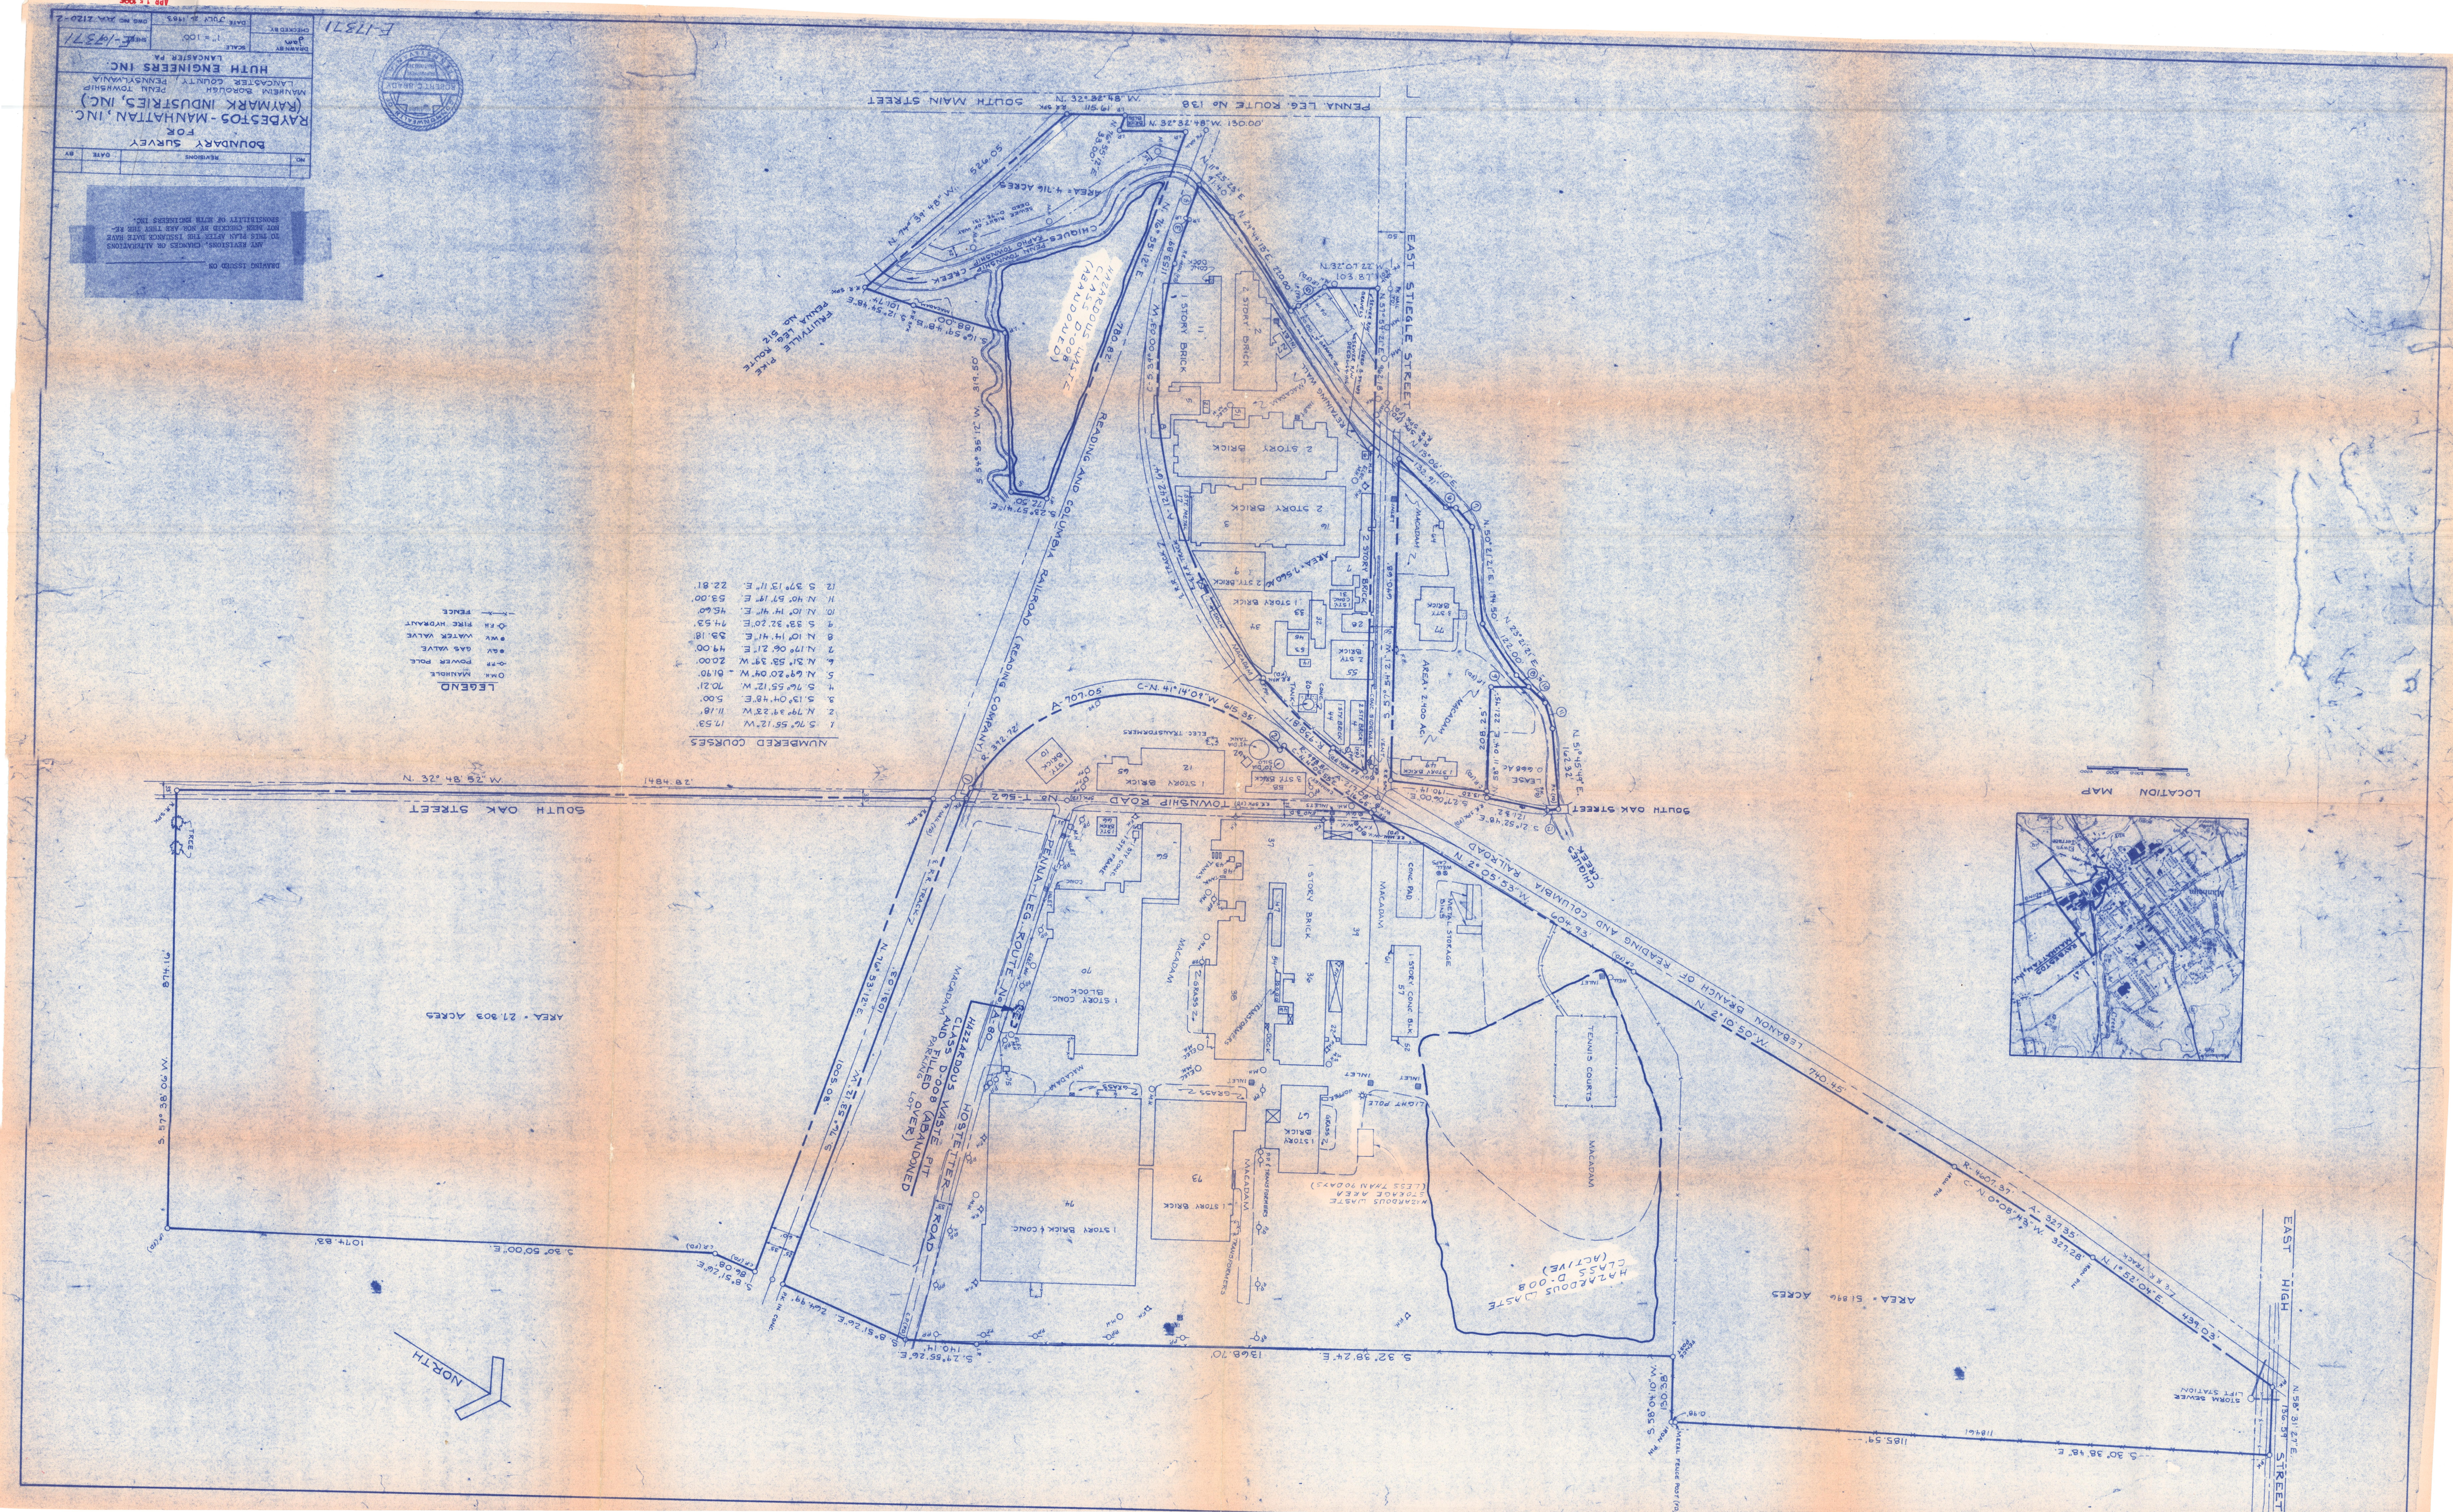
NORTH
SOUTH OAK STREET
N. 32° 48' W.
1484.82'
TOWNSHIP ROAD No. T-642
FEENINGER LEG. ROUTE No. 138
HOSTETTER ROAD
HAZARDOUS WASTE PIT CLASS D-008 (ABANDONED)
HAZARDOUS WASTE CLASS D-008 (ACTIVE)
HAZARDOUS WASTE STORAGE AREA (LESS THAN 90 DAYS)
AREA - 21.303 ACRES
AREA - 51.896 ACRES
S. 5° 38' 06" W.
874.16'
S. 3° 50' 00" E.
1074.83'
S. 32° 38' 24" E.
1368.70'
S. 8° 51' 26" E.
S. 2° 55' 26" E.
140.14'
S. 8° 51' 26" E.
204.97'
S. 8° 51' 26" E.
N. 15° 32' E.
1001.83'
S. 5° 38' 06" W.
819.05'
N. 32° 48' W.
S. 58° 40' W.
N. 05° 01' 2" W.
LEBANON BRANCH OF READING AND COLUMBIA RAILROAD
CHIQUES CREEK
EAST STIEGLE STREET
SOUTH MAIN STREET
PENNA. LEG. ROUTE No. 138
FRUITVILLE PIKE
PENNA. LEG. ROUTE No. 512
READING AND COLUMBIA RAILROAD
READING COMPANY
TENNIS COURTS
MACADAM
STORAGE
CONC. PAD
STORY BRICK
STORY CONC. BLK.
STORY CONC.
STORY BRICK & CONC.
TRANSFORMERS
GRASS
INLET
LIGHT POLE
EAST HIGH STREET
STORM SEWER LIFT STATION
N. 58° 21' 27" E.
1185.59'
S. 30° 38' 18" E.
1184.41'
R. 1400.37'
A. 322.35'
N. 0° 40' 8" W.
N. 23° 23' 2" E.
N. 5° 45' 14" E.
142.32'
S. 2° 55' 26" E.
S. 2° 40' 00" E.
S. 3° 21' 52" E.
S. 3° 32' 38" E.
S. 2° 55' 26" E.
S. 3° 32' 38" E.
S. 2° 55' 26" E.
S. 3° 32' 38" E.
S. 2° 55' 26