MOUNTAINEER PARK, INC.

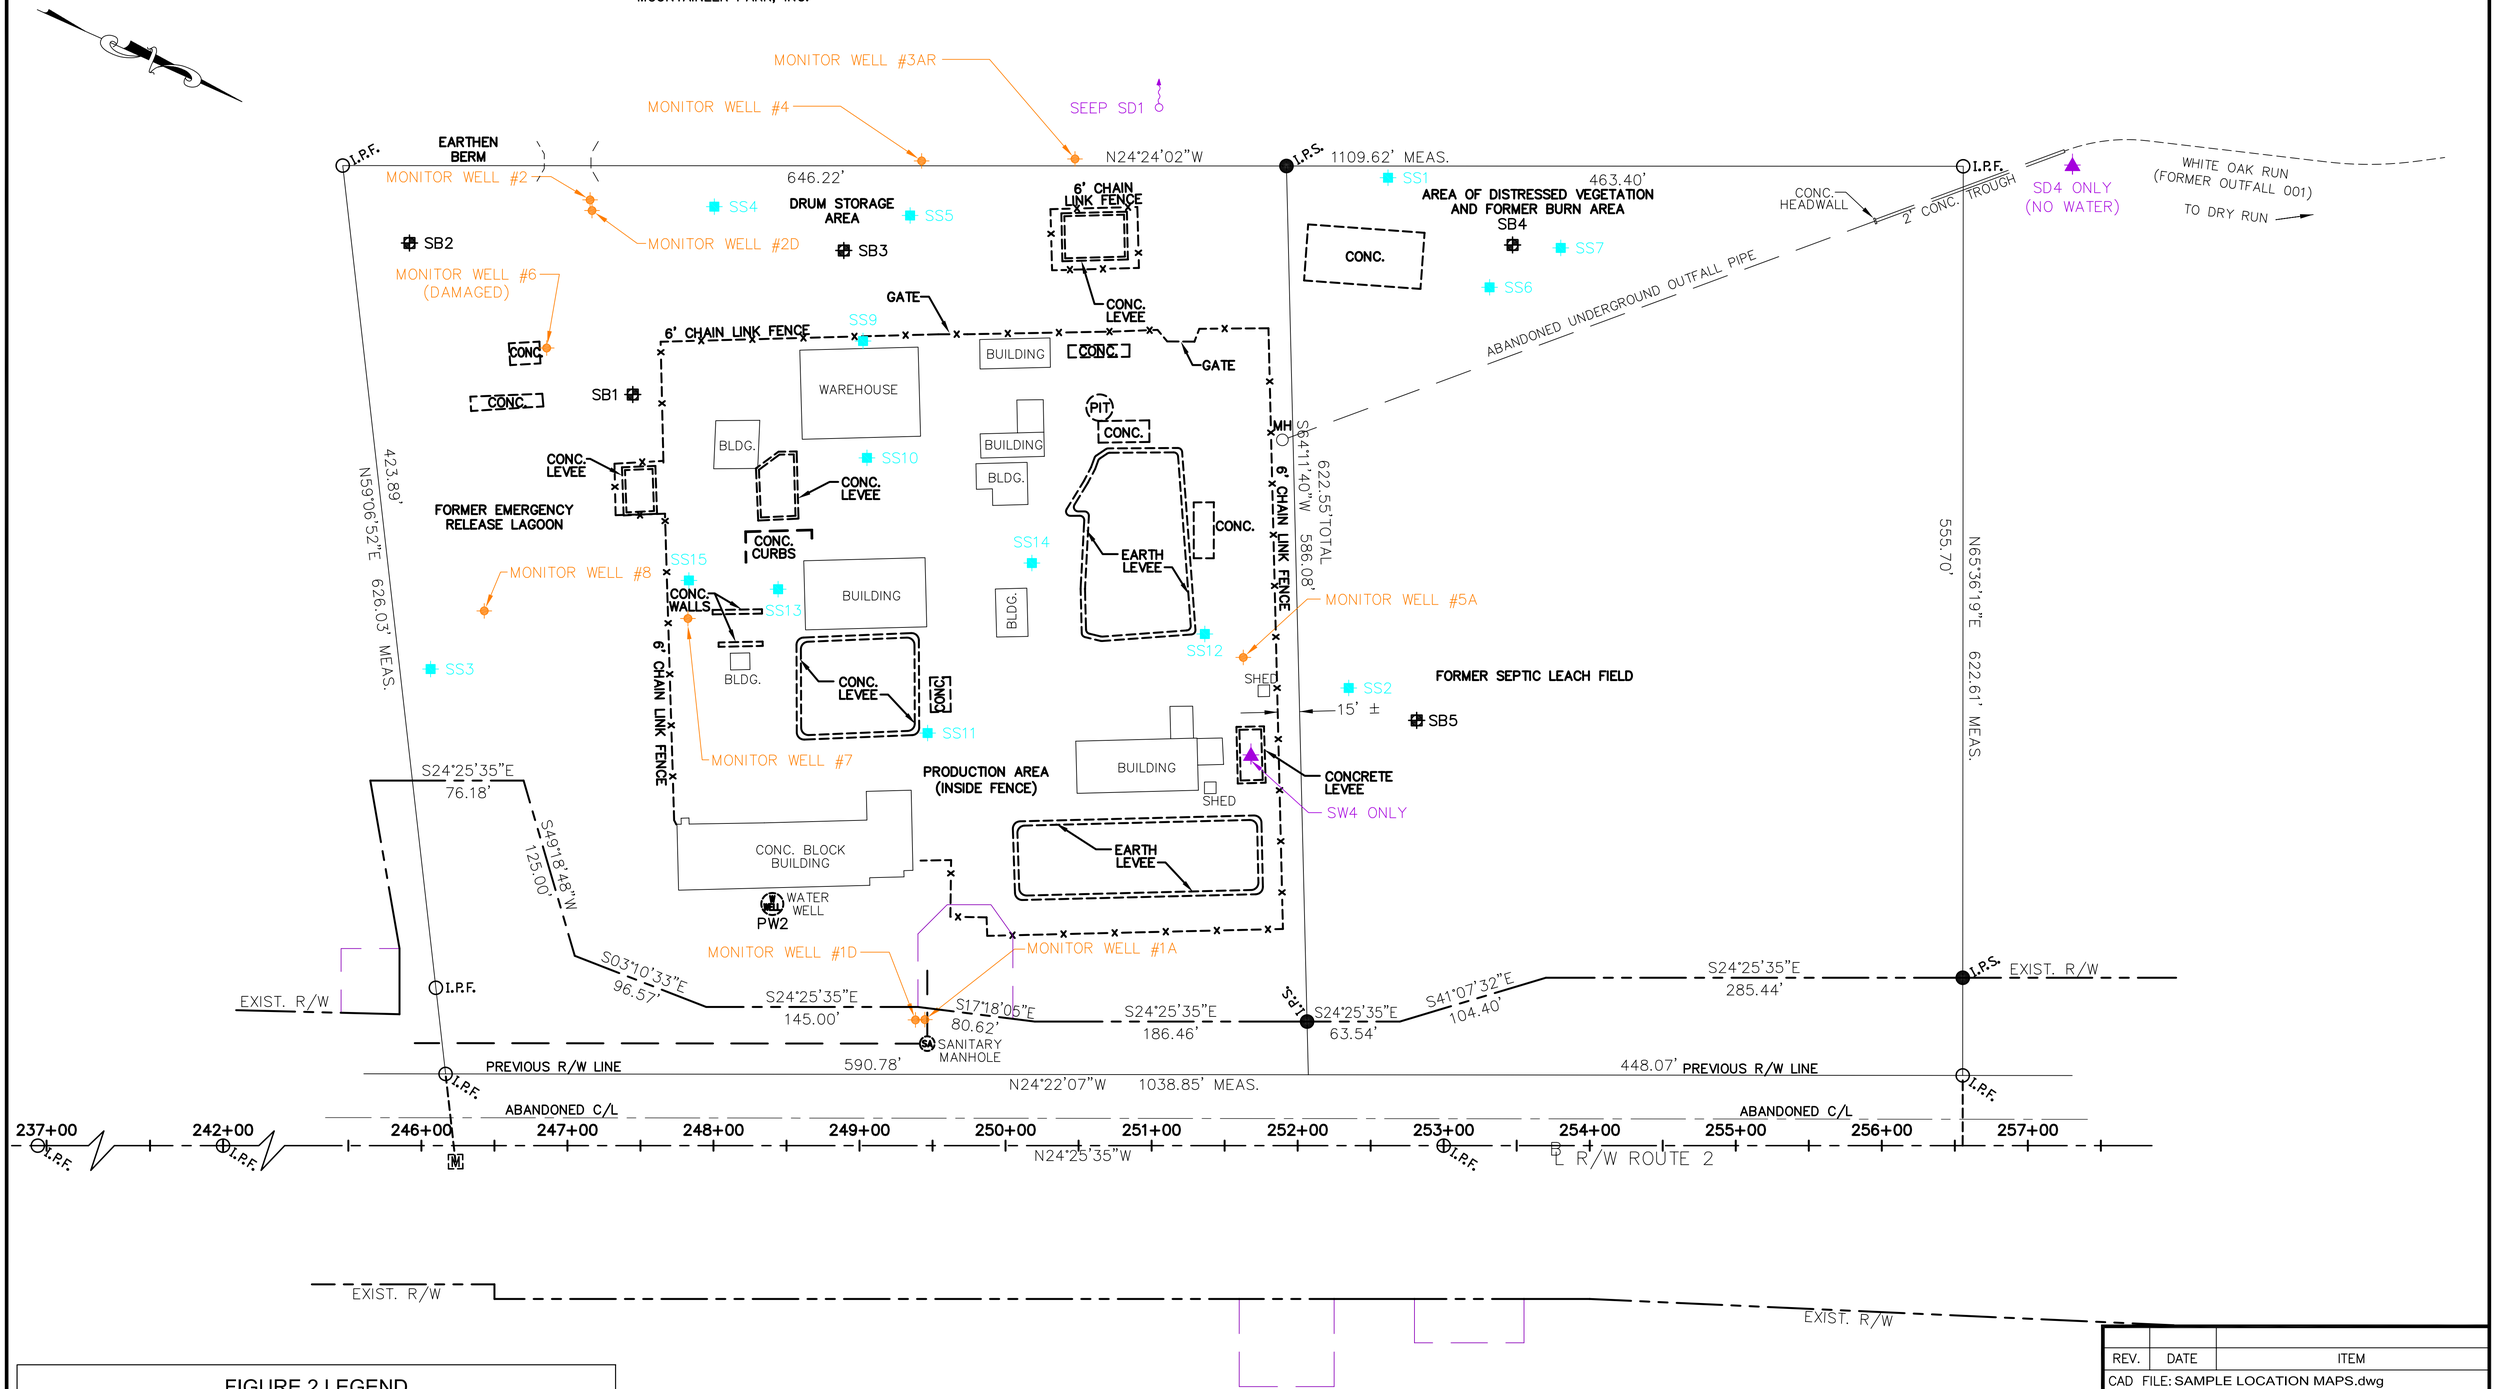

FIGURE 2 LEGEND

SS1	SURFACE SOIL SAMPLE LOCATION
SB1	DIRECT–PUSH SUBSURFACE SOIL SAMPLE LOCATION
SD1	SEDIMENT SAMPLE LOCATION
SW1	SURFACE WATER SAMPLE LOCATION
MW–1A	GROUNDWATER MONITORING WELL LOCATION

50 0 50 100

DRAWING SCALE: 1"=100'

REV.	DATE	ITEM

CAD FILE: SAMPLE LOCATION MAPS.dwg

THIOKOL-SPECIALTY CHEMICALS DIV.-CERCLIS SITE

MAY 2006 FIELD SAMPLING ON-SITE SAMPLE LOCATION MAP

DRAWING NO.	DRAWN: RDB	SCALE: 1"=50'
01-05-0209	CHECKED: LMW	DATE: 05-18-06

TRIAD ENGINEERING, INC.
ST. ALBANS & MORGANTOWN, WEST VIRGINIA
WINCHESTER, HARRISONBURG & PURCELLVILLE, VIRGINIA
HAGERSTOWN, MARYLAND
GREENSBURG, PENNSYLVANIA