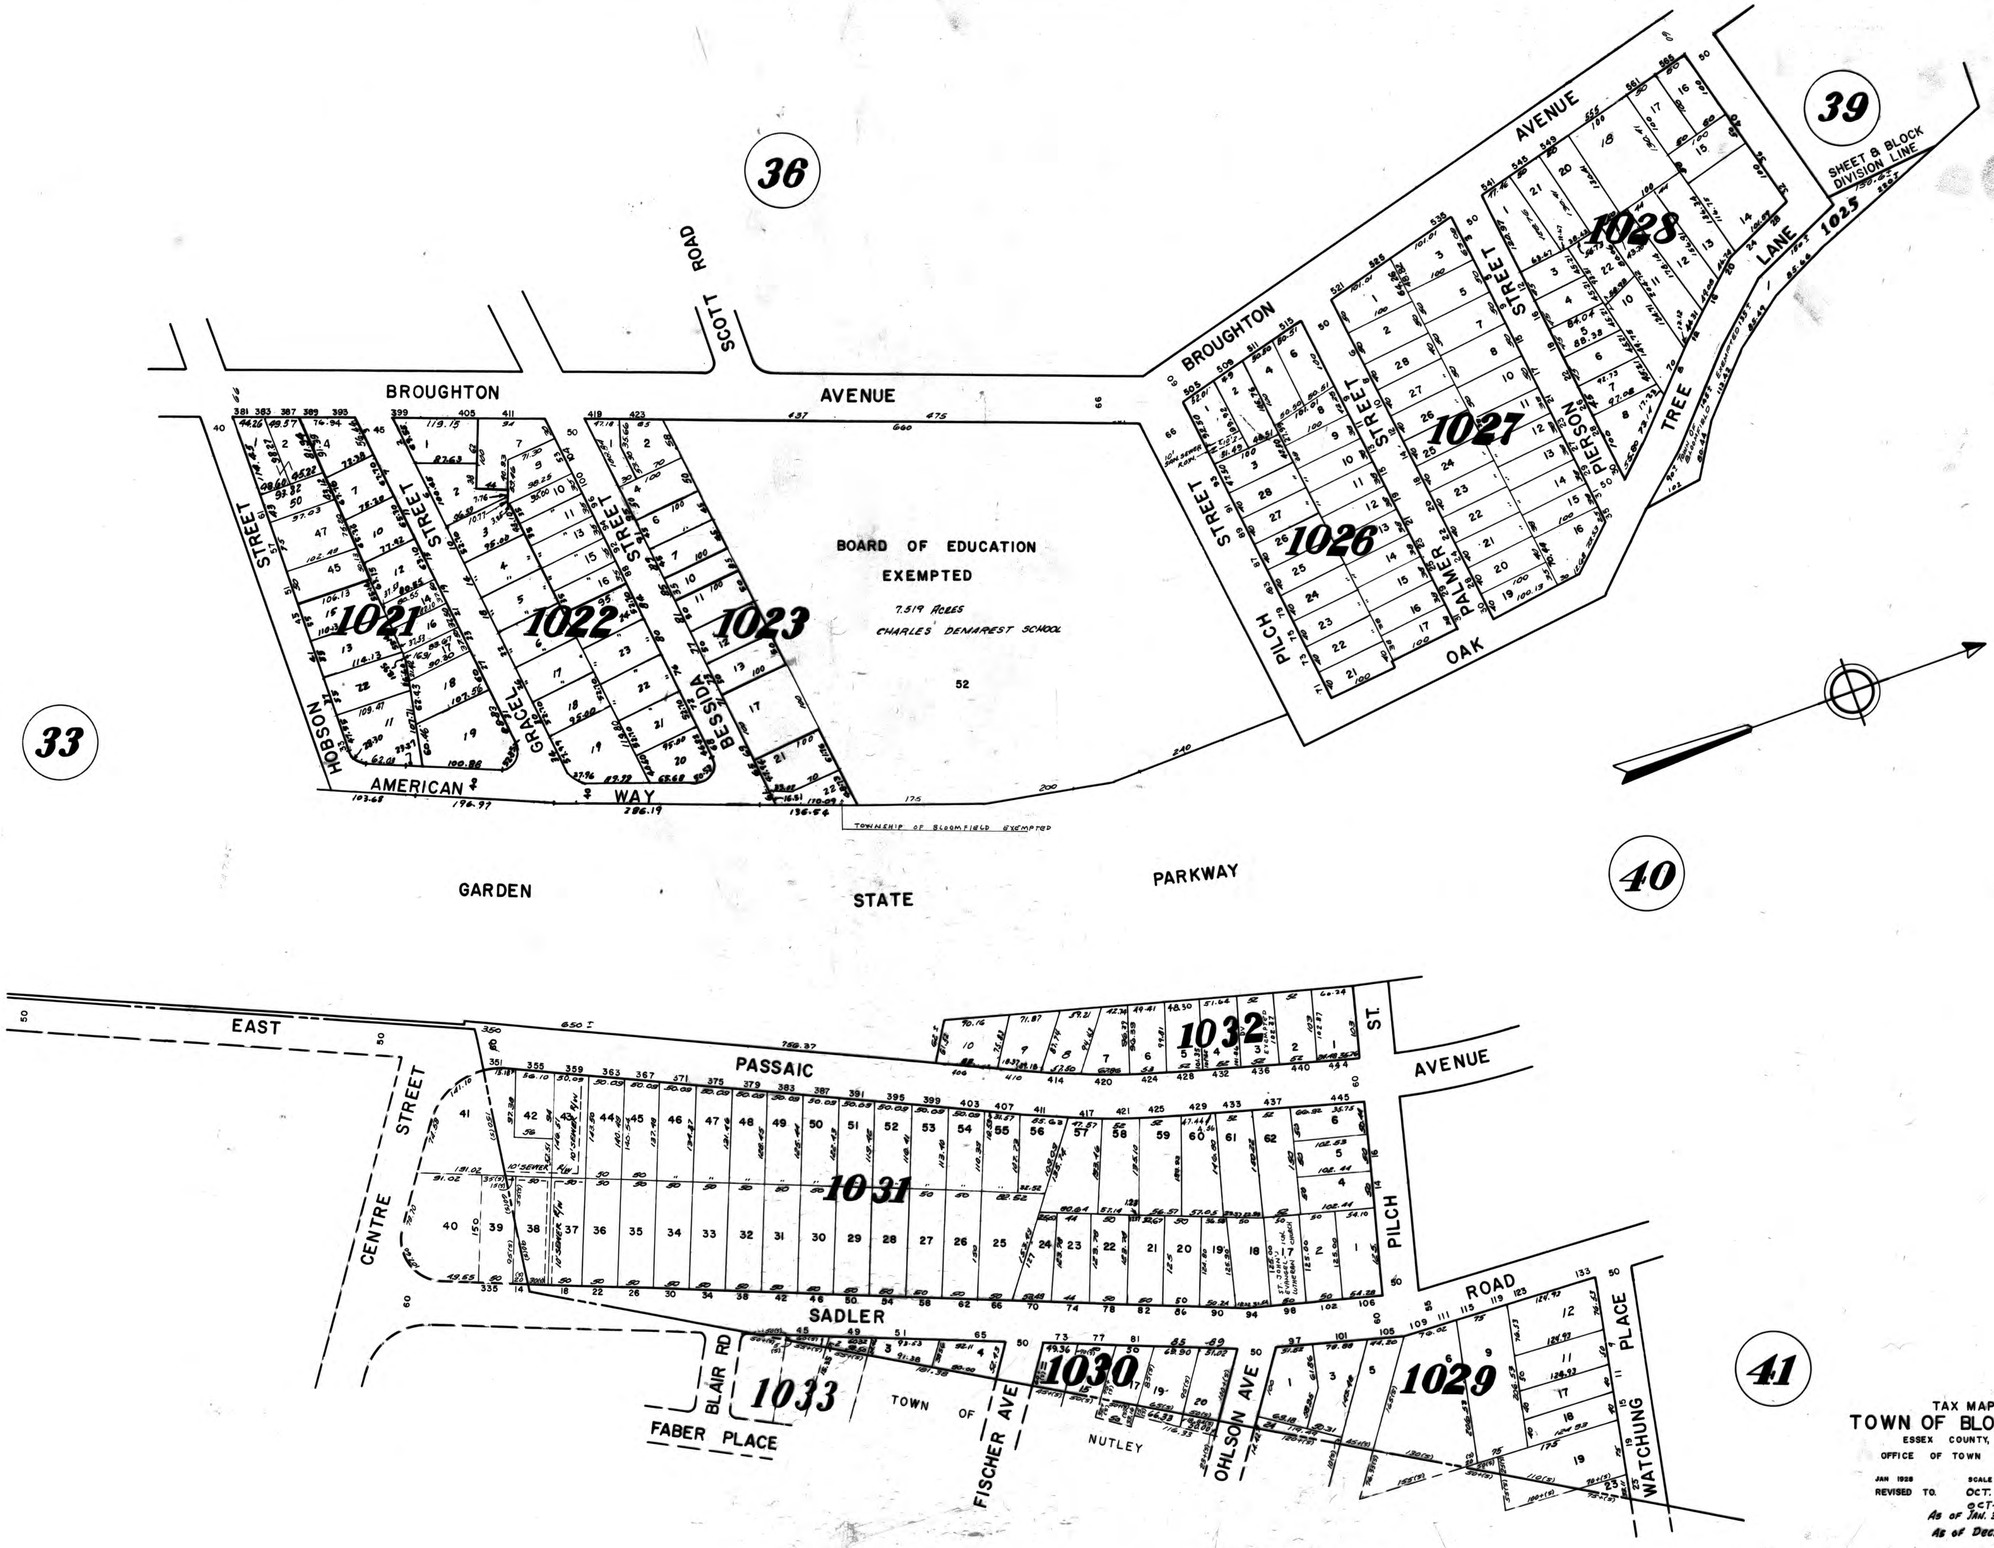
36
39
33
40
41
SCOTT ROAD
BROUGHTON AVENUE
BROUGHTON AVENUE
SHEET & BLOCK DIVISION LINE
BOARD OF EDUCATION
EXEMPTED
7.519 ACRES
CHARLES DEMAREST SCHOOL
52
1021
1022
1023
1025
1026
1027
1028
HOBSON STREET
GRACE STREET
BESSIE STREET
PILCH STREET
PALMER STREET
PIERSON LANE
OAK TREE
AMERICAN WAY
TOWNSHIP OF BLOOMFIELD EXEMPTED
GARDEN STATE PARKWAY
EAST PASSAIC AVENUE
CENTRE STREET
SADLER PLACE
PILCH ST.
ROAD
BLAIR RD
FABER PLACE
TOWN OF NUTLEY
FISCHER AVE
OHLSON AVE
WATCHUNG PLACE
1029
1030
1031
1032
1033
TAX MAP
TOWN OF BLOOMFIELD
ESSEX COUNTY, N.J.
OFFICE OF TOWN ENGINEER
JAN 1928
SCALE 1 IN = 100 FEET
REVISED TO OCT. 1965
OCT. 1970
As of JAN. 31, 1973
As of Dec. 1973