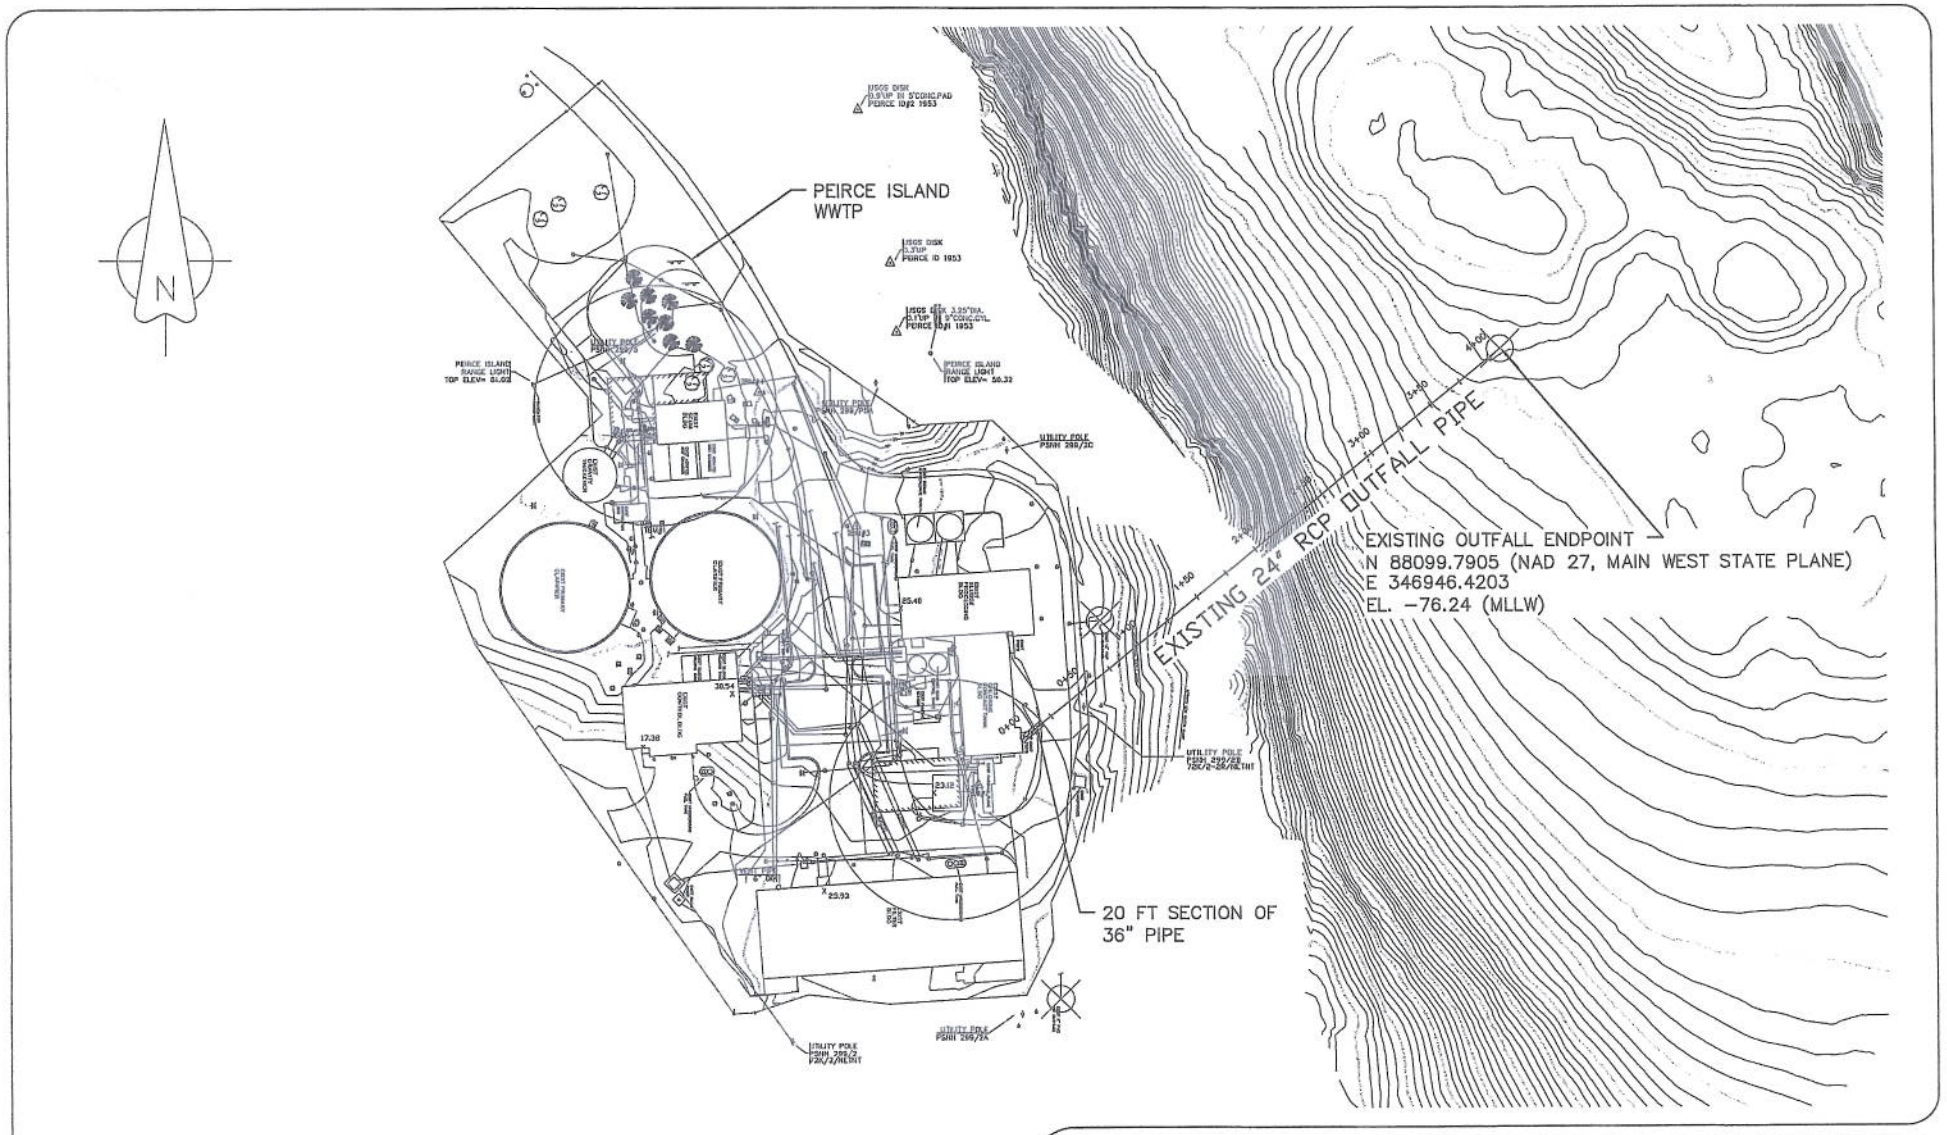

DATE			FIG.
11/18/11	UNDERWOOD engineers	SITE PLAN	–
PROJECT 1694	25 Vaughan Mall, Portsmouth, N.H. 03801 Tel. 603-436-6192 Fax. 603-431-4733	PIERCE ISLAND WWTP PORTSMOUTH, NH	

H:\Real Numbers\Portsmouth\1694\dwg\1694_BASE_NO_POINTS.dwg, 11/18/2011 3:23:28 PM, RICOH Aficio MP C6000 PCL 5c (temporary).pc3