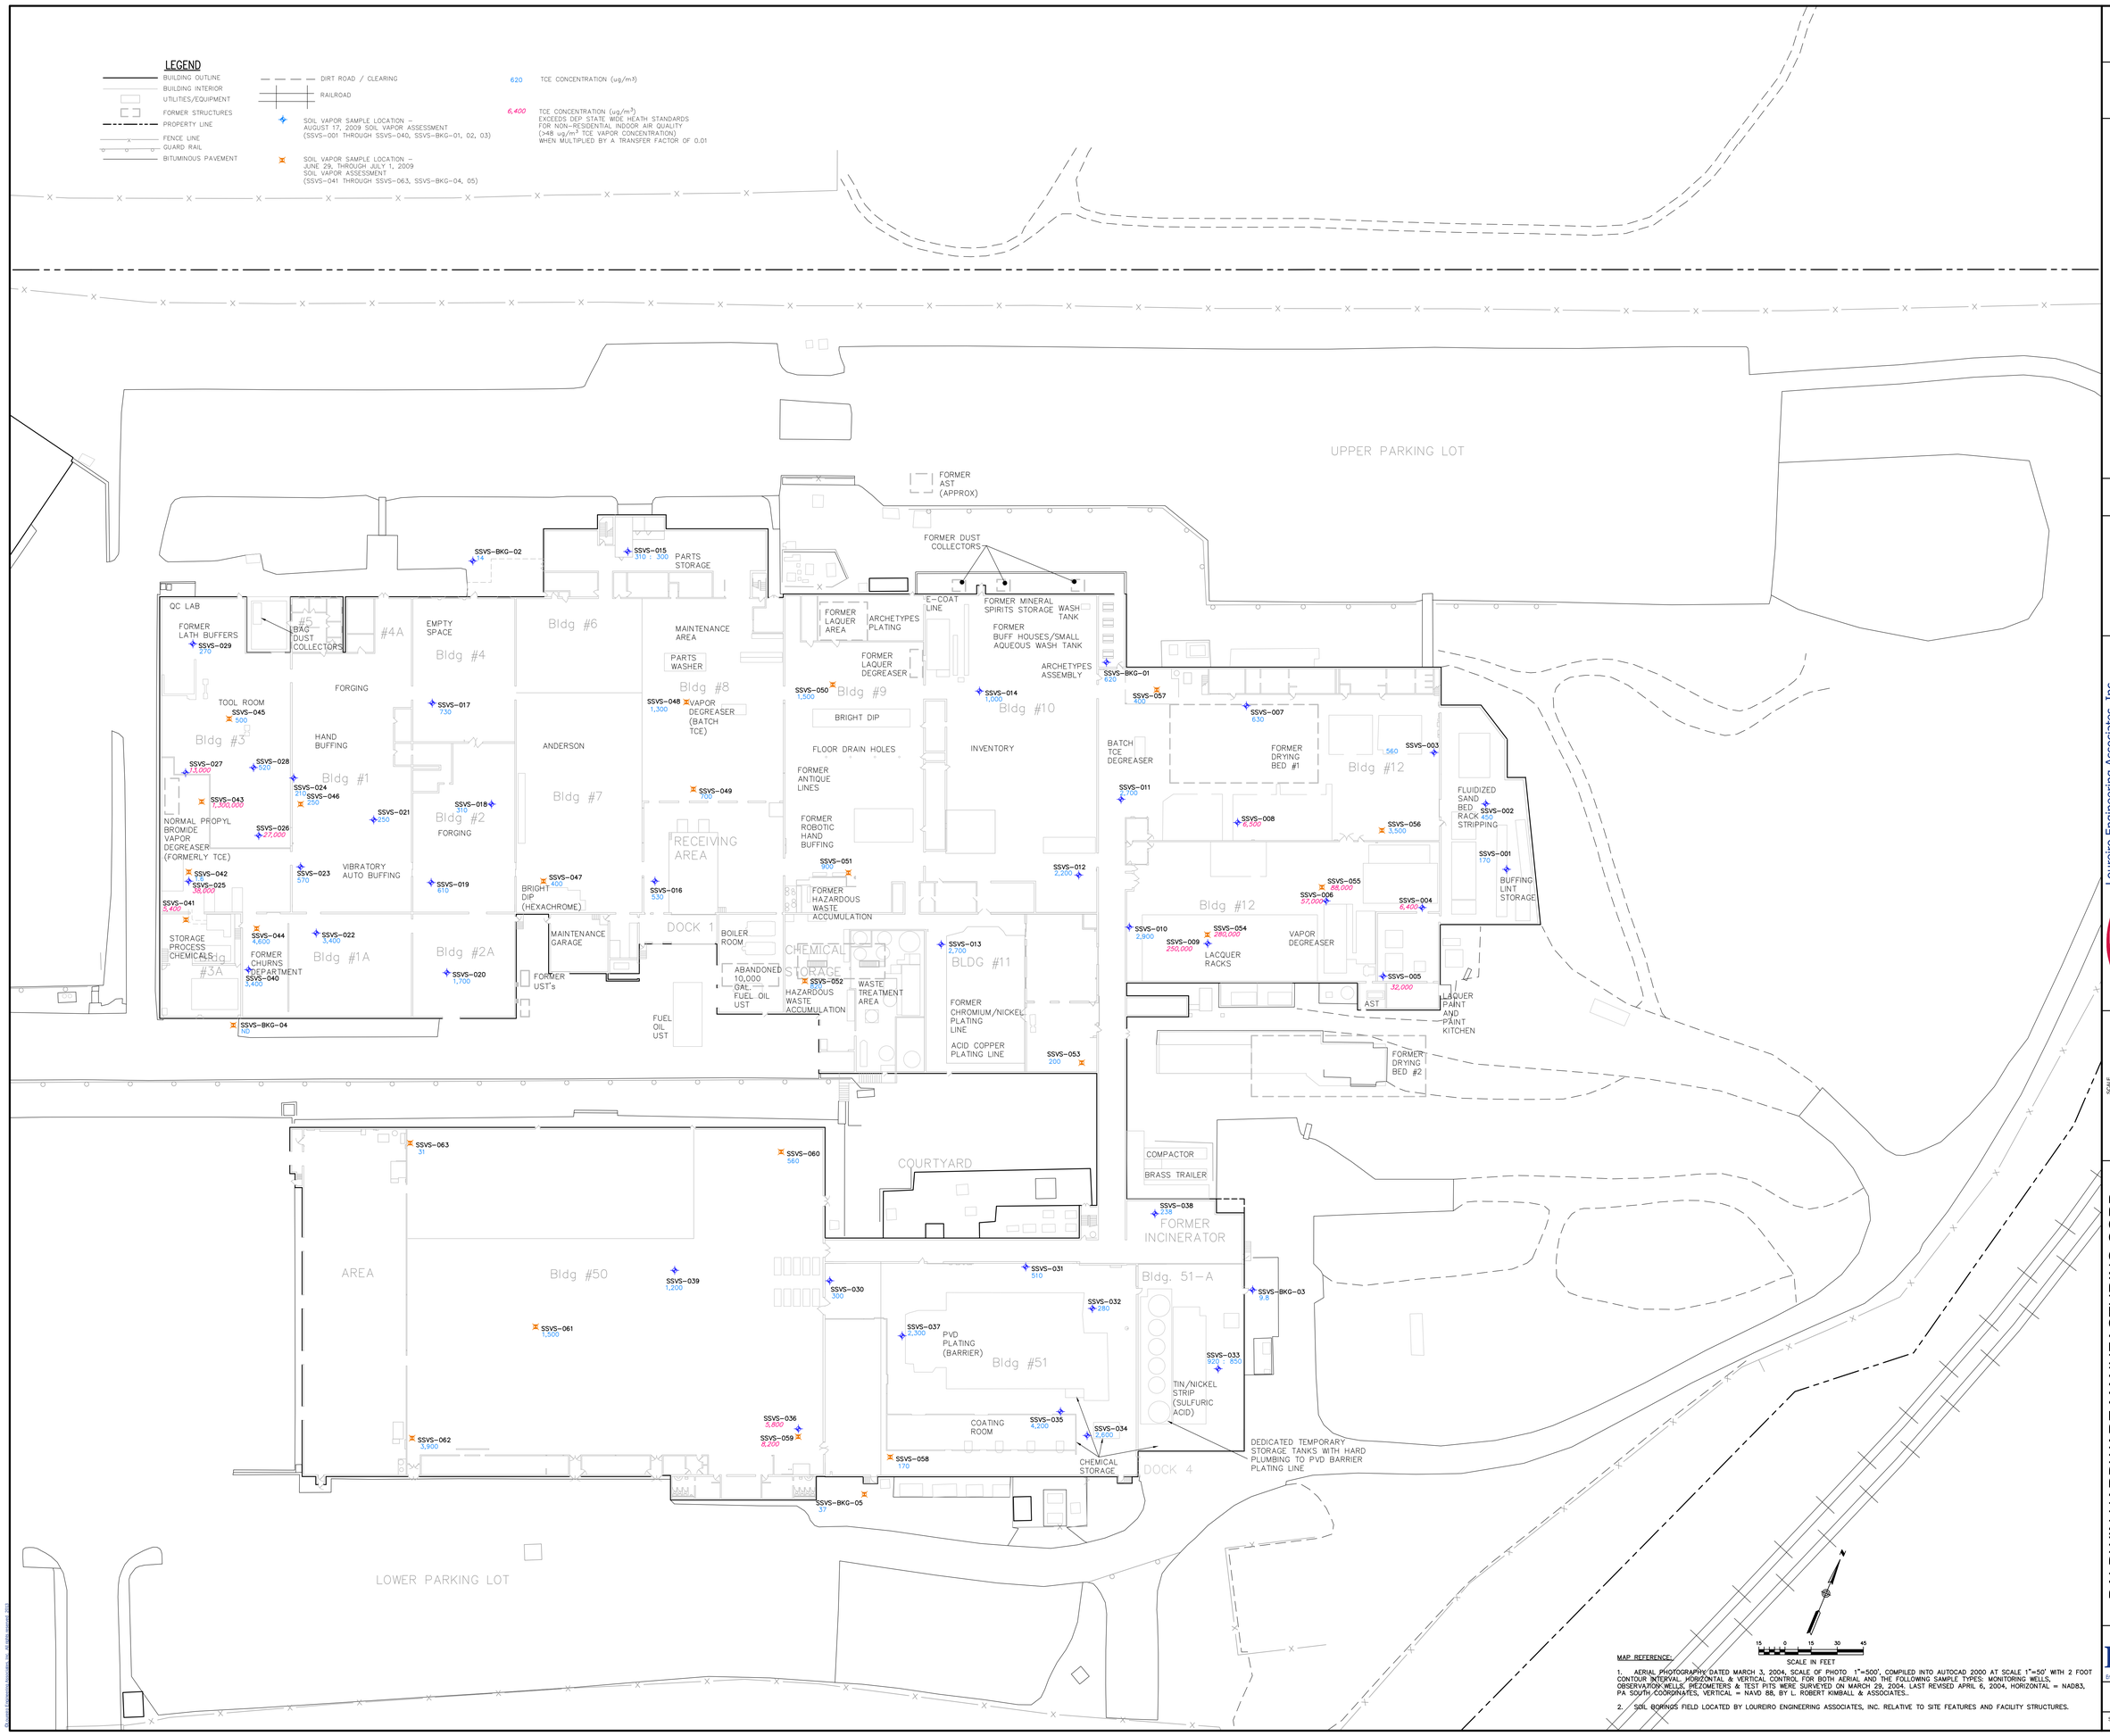

MAP REFERENCE:

1. AERIAL PHOTOGRAPHY DATED MARCH 3, 2004, SCALE OF PHOTO 1"=500', COMPILED INTO AUTOCAD 2000 AT SCALE 1"=50' WITH 2 FOOT CONTOUR INTERVAL. HORIZONTAL & VERTICAL CONTROL FOR BOTH AERIAL AND THE FOLLOWING SAMPLE TYPES: MONITORING WELLS, OBSERVATION WELLS, PIEZOMETERS & TEST PITS WERE SURVEYED ON MARCH 29, 2004. LAST REVISED APRIL 6, 2004, HORIZONTAL = NAD83, PA SOUTH COORDINATES, VERTICAL = NAVD 88, BY L. ROBERT KIMBALL & ASSOCIATES.

2. SOIL BORINGS FIELD LOCATED BY LOUREIRO ENGINEERING ASSOCIATES, INC. RELATIVE TO SITE FEATURES AND FACILITY STRUCTURES.

REV.	DESCRIPTION OF REVISION	DATE	APPR.

Loureiro Engineering Associates, Inc.
100 Northwest Drive • Plainville, Connecticut 06062
Phone: 860-747-6181 • Fax: 860-747-8822
An Employee Owned Company • www.Loureiro.com
Loureiro Engineering • Construction • EH&S • Energy • Waste
BLACK & DECKER®
Towson, Maryland

SCALE 1" = 30'
COMM. NO. 07MD306
DATE 09/16/09
DRAWN BY A.C.L.
DATE 09/16/09
APPROVED BY K.B.

BALDWIN HARDWARE MANUFACTURING CORP.
READING, PENNSYLVANIA
JUNE AND AUGUST 2009
SOIL VAPOR SAMPLING RESULTS

Loureiro
Engineering • Construction • EH&S • Energy • Waste

DRAWING 6-1

SHEET NO. 1 NO. OF SHEETS 1

© Loureiro Engineering Associates, Inc. All rights reserved 2010