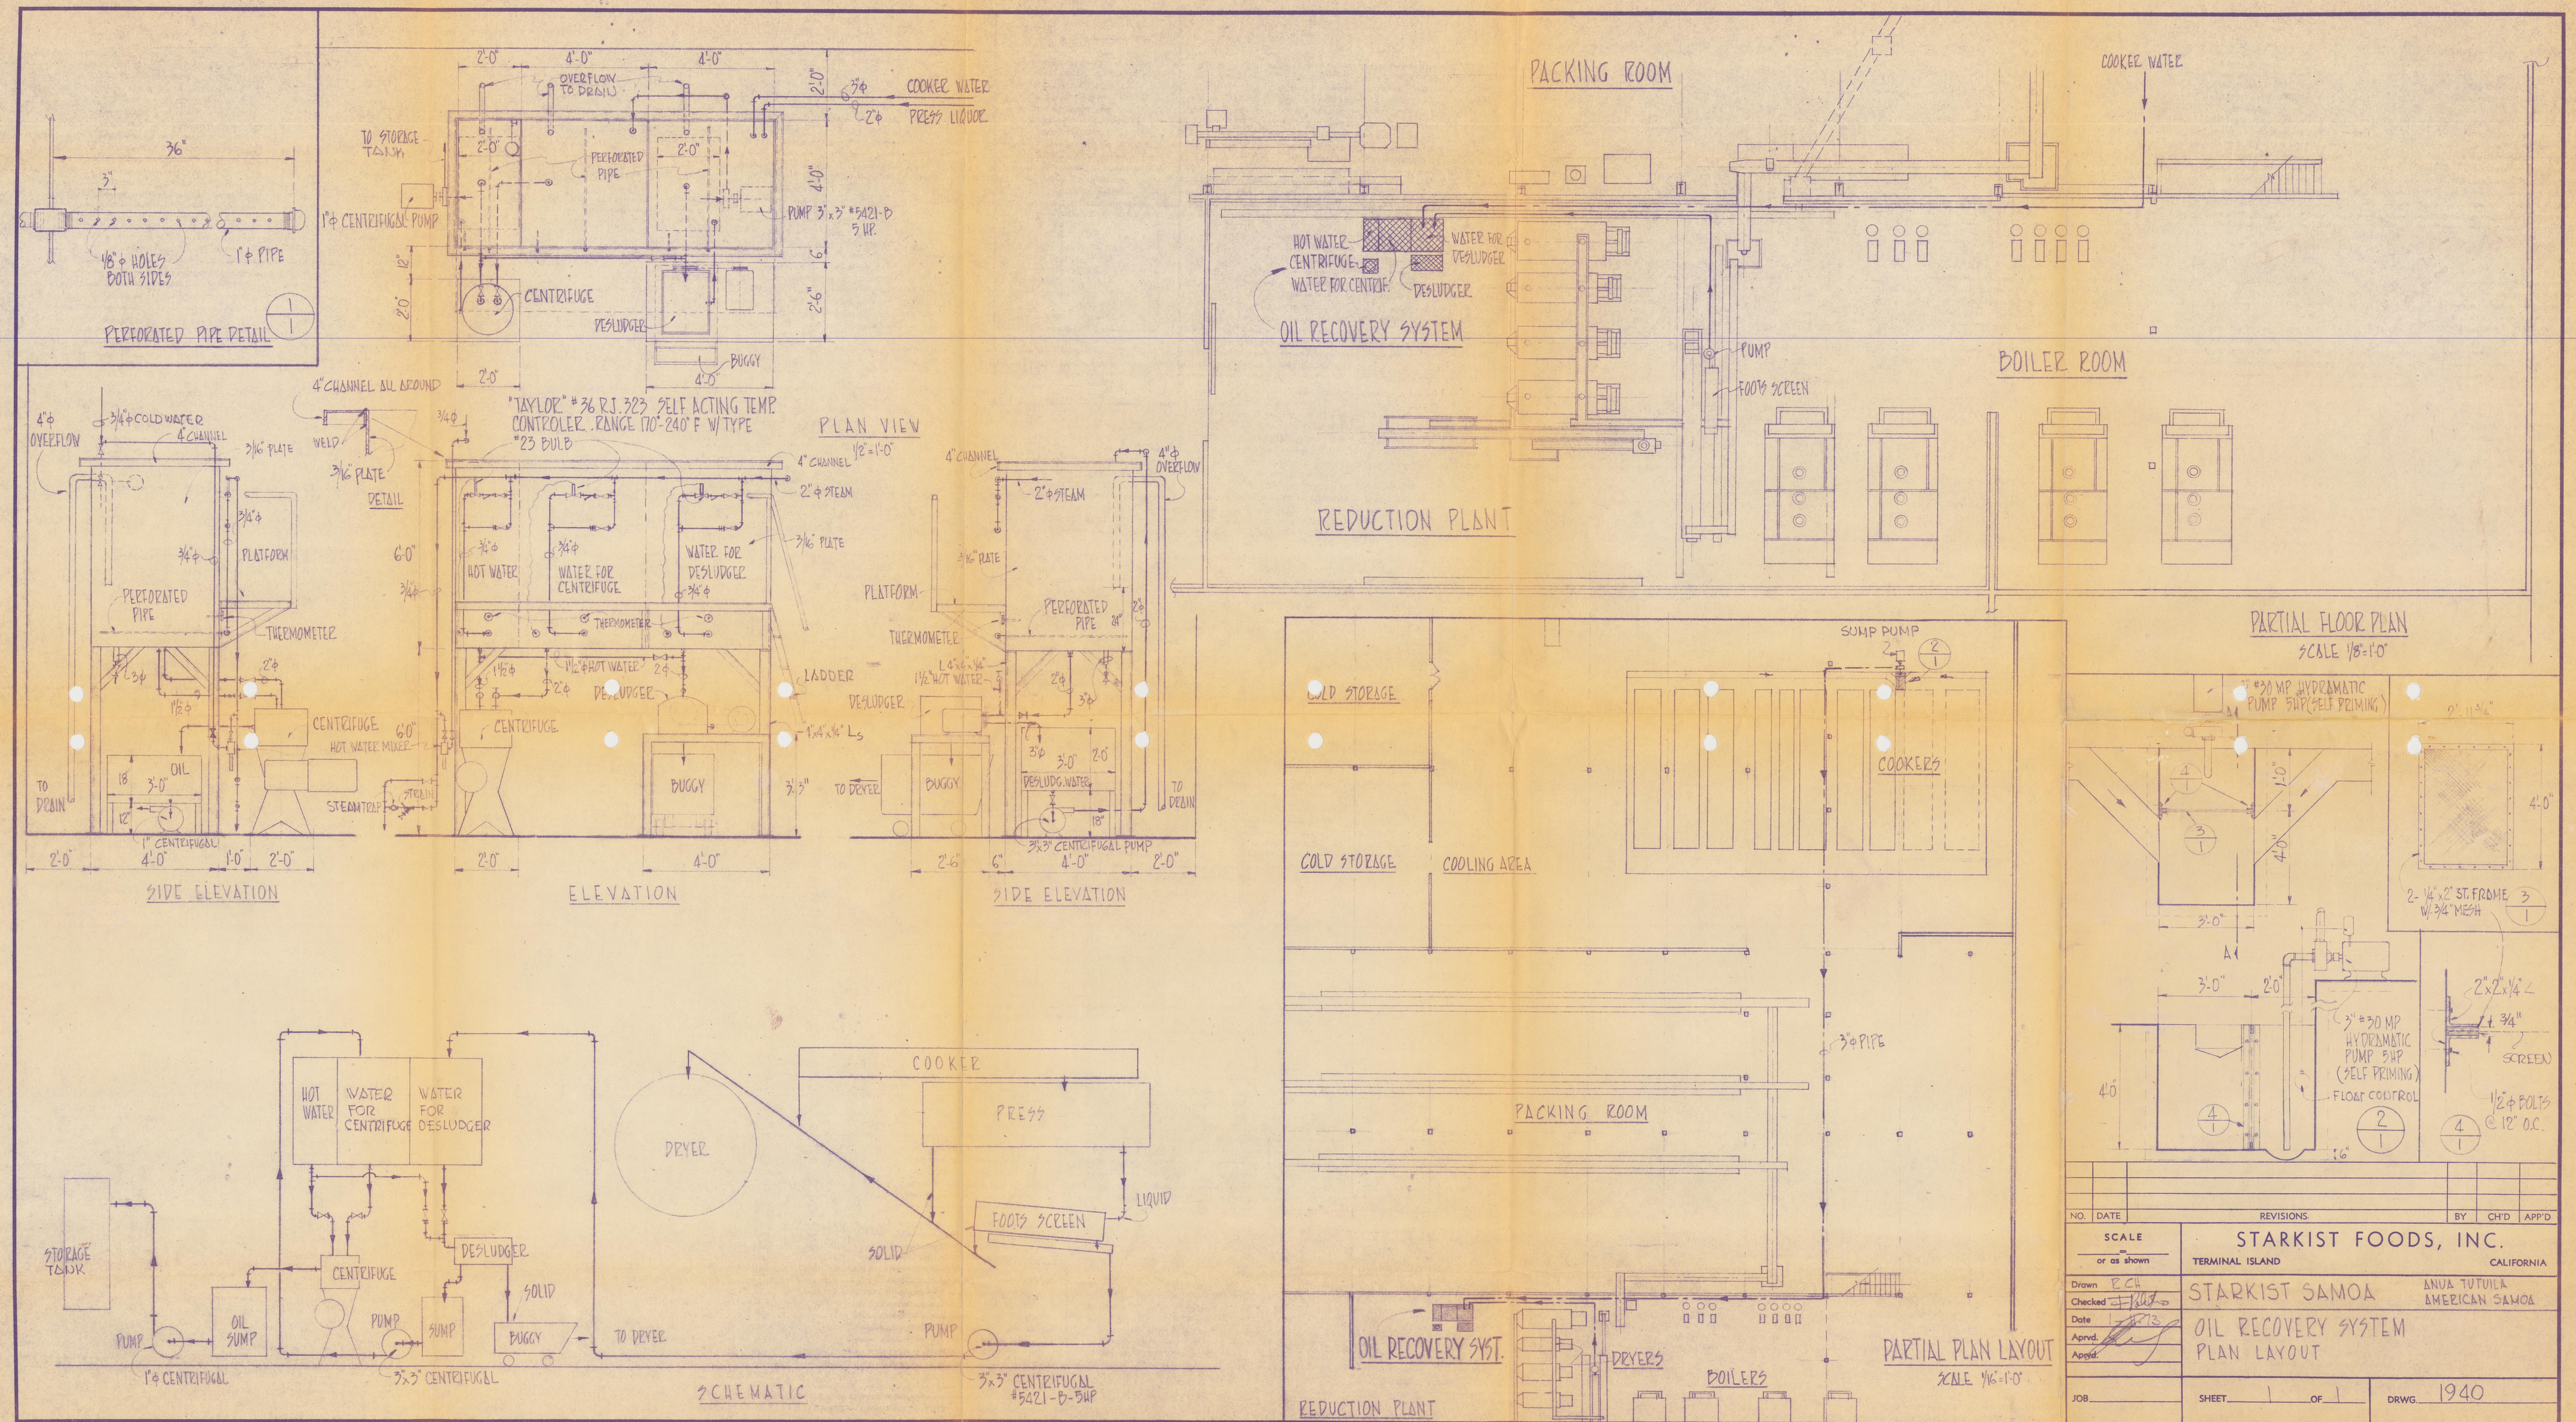
PERFORATED PIPE DETAIL
1/8" ϕ HOLES BOTH SIDES
1" ϕ PIPE
TO STORAGE TANK
OVERFLOW TO DRAIN
COOKER WATER
PRESS LIQUOR
PERFORATED PIPE
1" ϕ CENTRIFUGAL PUMP
PUMP 3"x3" #5421-B 5 HP.
CENTRIFUGE
DESLUDGER
BUGGY
PLAN VIEW
1/2" = 1'-0"
"TAYLOR" #36 RJ.323 SELF ACTING TEMP. CONTROLER. RANGE 170°-240° F W/ TYPE #23 BULB
4" CHANNEL ALL AROUND
WELD
3/16" PLATE
DETAIL
4" ϕ OVERFLOW
3/4" ϕ COLD WATER
4" CHANNEL
PLATFORM
PERFORATED PIPE
THERMOMETER
CENTRIFUGE
OIL
TO DRAIN
1" CENTRIFUGAL
SIDE ELEVATION
HOT WATER
WATER FOR CENTRIFUGE
WATER FOR DESLUDGER
2" ϕ STEAM
LADDER
HOT WATER MIXER
STEAM TRAP
STRAIN
ELEVATION
TO DRYER
DESLUDG. WATER
3"x3" CENTRIFUGAL PUMP
SIDE ELEVATION
PACKING ROOM
COOKER WATER
HOT WATER
CENTRIFUGE
WATER FOR CENTRIF.
WATER FOR DESLUDGER
DESLUDGER
OIL RECOVERY SYSTEM
PUMP
FOOTS SCREEN
BOILER ROOM
REDUCTION PLANT
PARTIAL FLOOR PLAN
SCALE 1/8" = 1'-0"
SUMP PUMP
COLD STORAGE
COOKERS
COOLING AREA
3" ϕ PIPE
PACKING ROOM
OIL RECOVERY SYST.
DRYERS
BOILERS
REDUCTION PLANT
PARTIAL PLAN LAYOUT
SCALE 1/16" = 1'-0"
#30 MP HYDRAMATIC PUMP 5HP (SELF PRIMING)
2-1/4"x2" ST. FRAME W/ 3/4" MESH
3" #30 MP HYDRAMATIC PUMP 5HP (SELF PRIMING)
FLOAT CONTROL
SCREEN
1/2" ϕ BOLTS @ 12" O.C.
HOT WATER
WATER FOR CENTRIFUGE
WATER FOR DESLUDGER
DRYER
COOKER
PRESS
LIQUID
FOOTS SCREEN
SOLID
STORAGE TANK
CENTRIFUGE
DESLUDGER
OIL SUMP
PUMP
SUMP
BUGGY
TO DRYER
1" ϕ CENTRIFUGAL
3"x3" CENTRIFUGAL
3"x3" CENTRIFUGAL #5421-B-5HP
SCHEMATIC
NO. DATE REVISIONS BY CH'D APP'D
SCALE
or as shown
STARKIST FOODS, INC.
TERMINAL ISLAND CALIFORNIA
Drawn R.C.H.
Checked
Date
Aprvd.
Apprvd.
STARKIST SAMOA
ANUA TUTUILA AMERICAN SAMOA
OIL RECOVERY SYSTEM
PLAN LAYOUT
JOB
SHEET 1 OF 1
DRWG. 1940

D-17