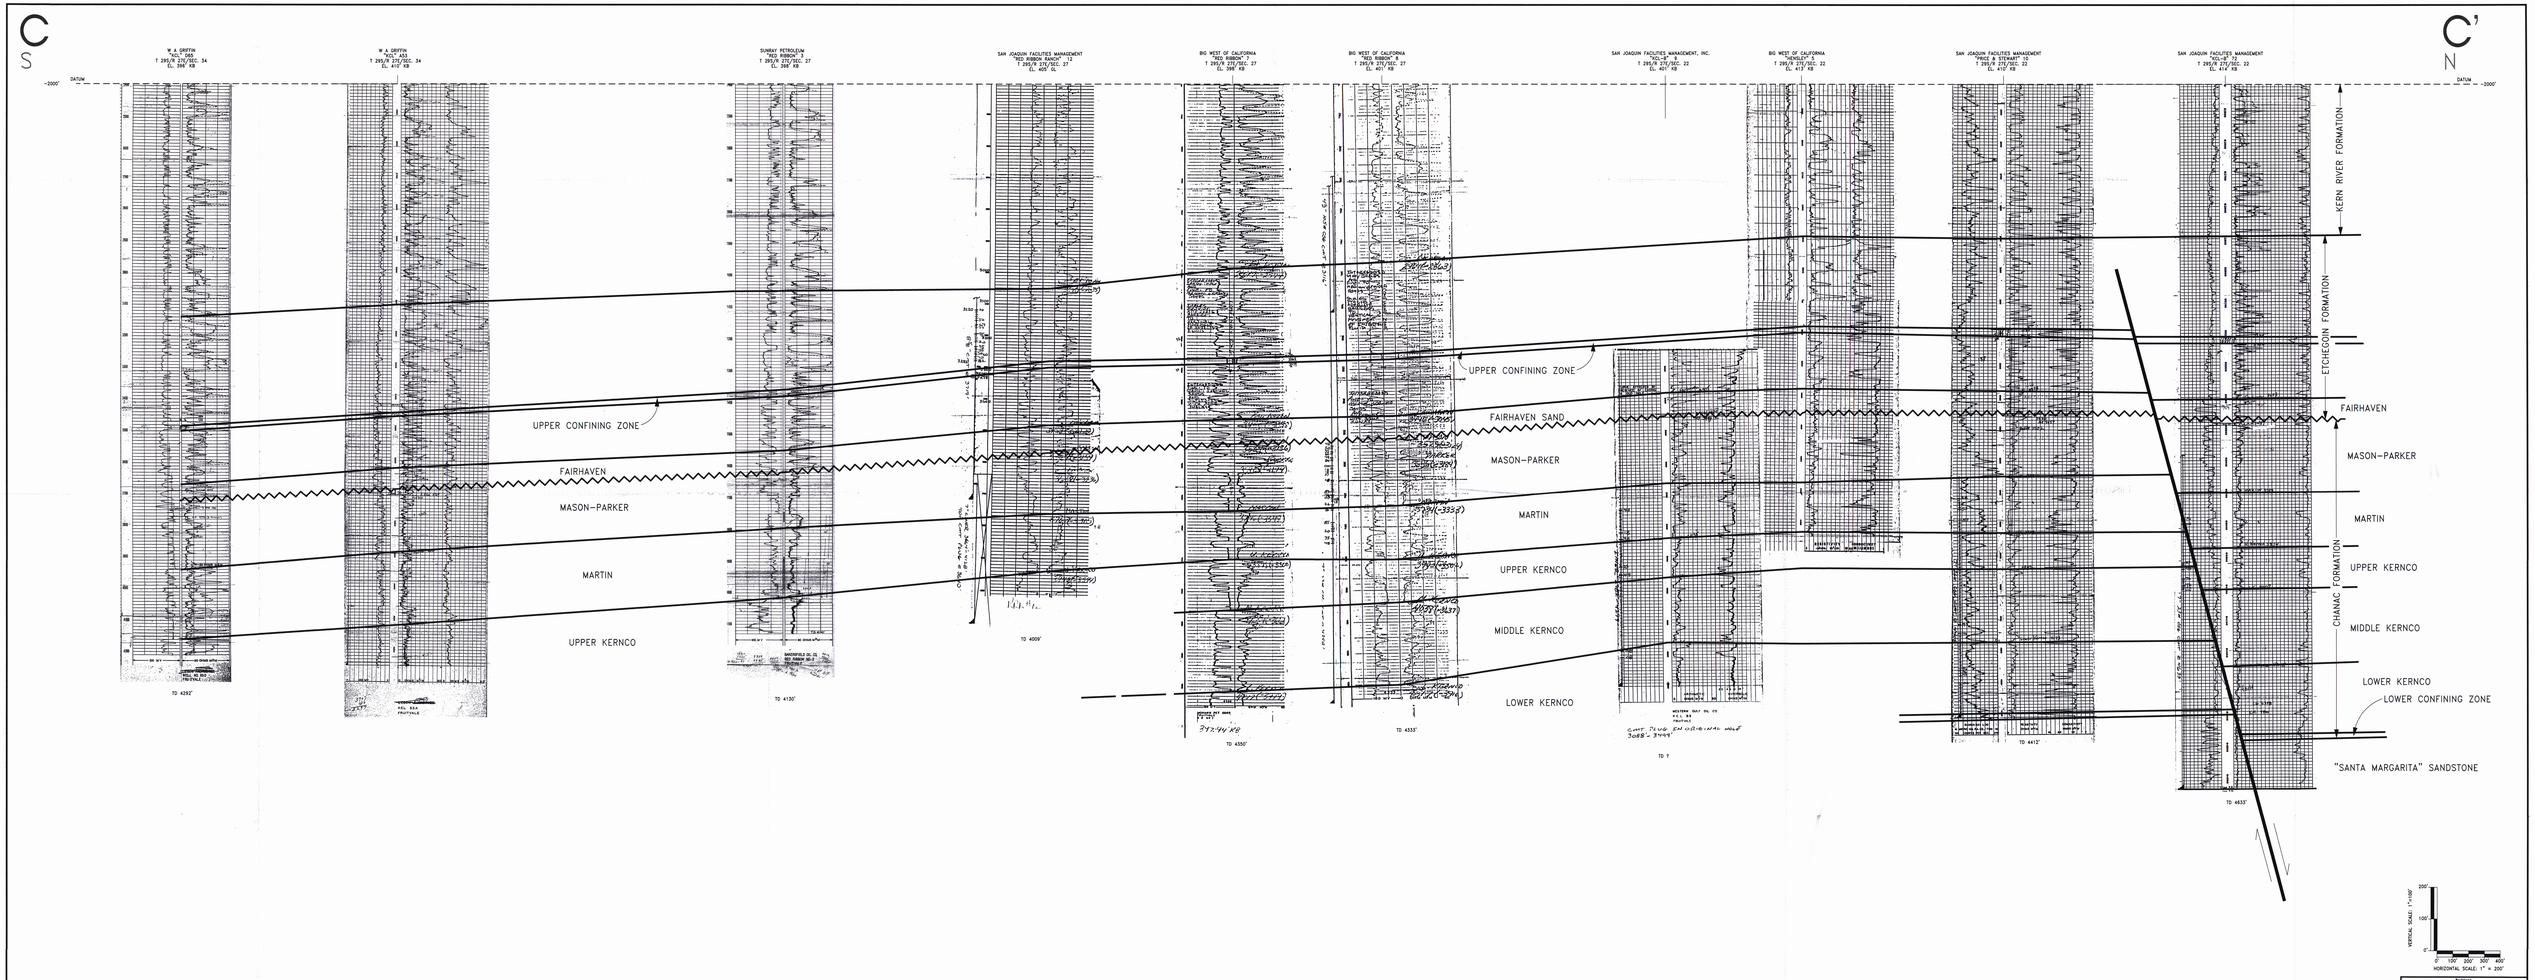

No.	Date	Revisions Description
1	2/08	REVISED FROM R. MENDE, 1/90 GEOLOGIST / ELLIS-McNABB 2/08

PETROtech Production Company

STRUCTURE CROSS SECTION C–C'

Designed	Drawn By	Date	Scale
ELLIS-McNABB, PG	TRACE	FEB 19, 2008	NOTED

Drawing Number: PLATE 6

Sheet No. 1