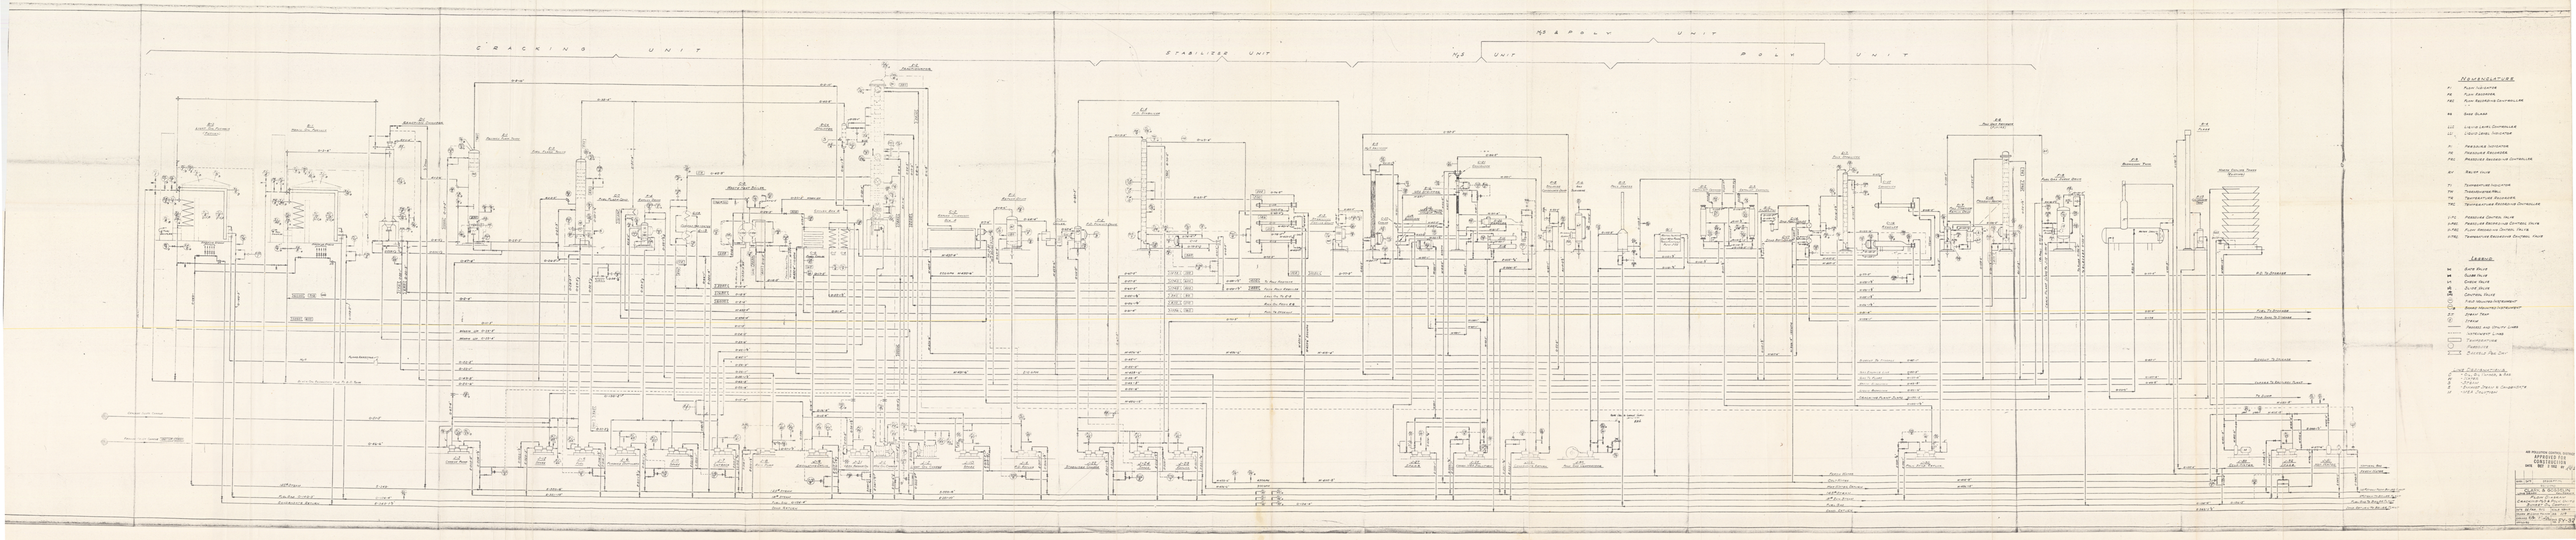
CRACKING UNIT
STABILIZER UNIT
H_2S UNIT
H_2S & POLY UNIT
POLY UNIT
NOMENCLATURE
LEGEND
LINE DESIGNATIONS
AS RECEIVED CONTROL SYSTEM
APPROVED FOR CONSTRUCTION
DATE OCT 1 1942
DESIGN
DRAWN
CHECKED
APPROVED
DATE
SCALE
DRAWING NO.