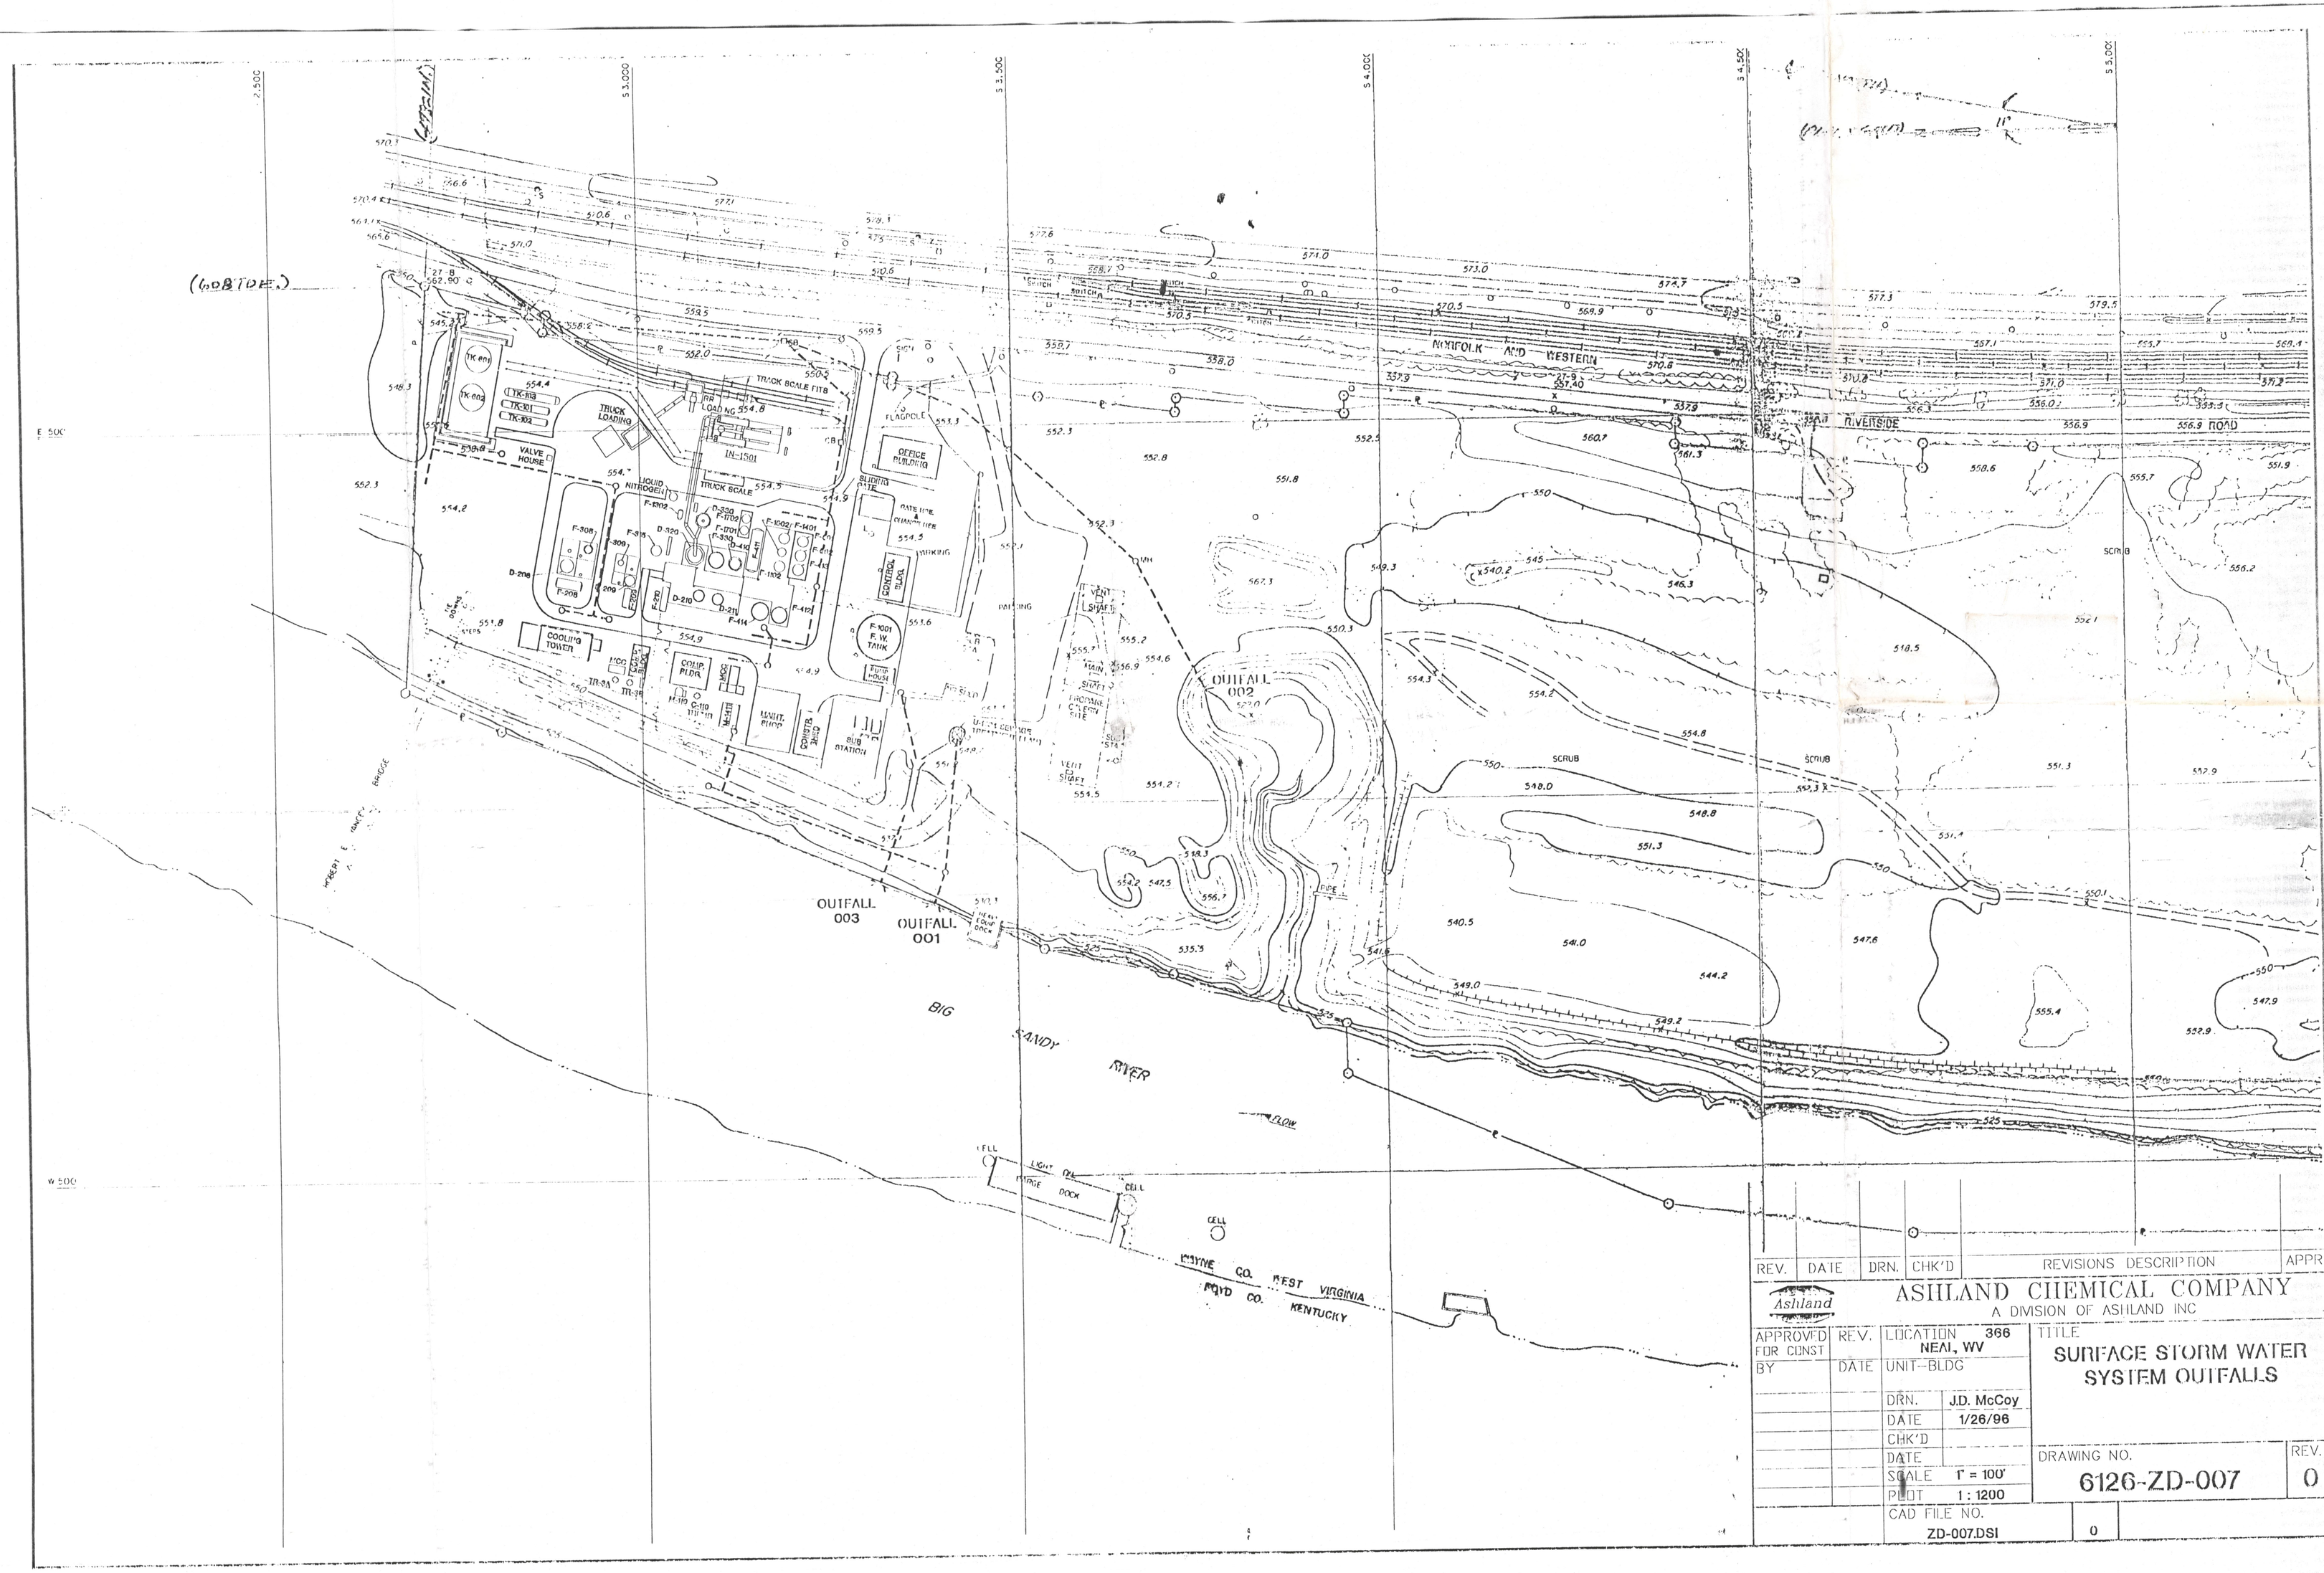

REV.	DATE	DRN.	CHK'D	REVISIONS DESCRIPTION	APPR

Ashland

ASHLAND CHEMICAL COMPANY
A DIVISION OF ASHLAND INC

APPROVED FOR CONST	REV.	LOCATION 366 NEAL, WV	TITLE SURFACE STORM WATER SYSTEM OUTFALLS
BY	DATE	UNIT--BLDG	
		DRN. J.D. McCoy	
		DATE 1/26/96	
		CHK'D	
		DATE	
		SCALE 1" = 100'	DRAWING NO. 6126-ZD-007 — REV. 0
		PLOT 1 : 1200	
		CAD FILE NO. ZD-007.DSI	0

NPDES