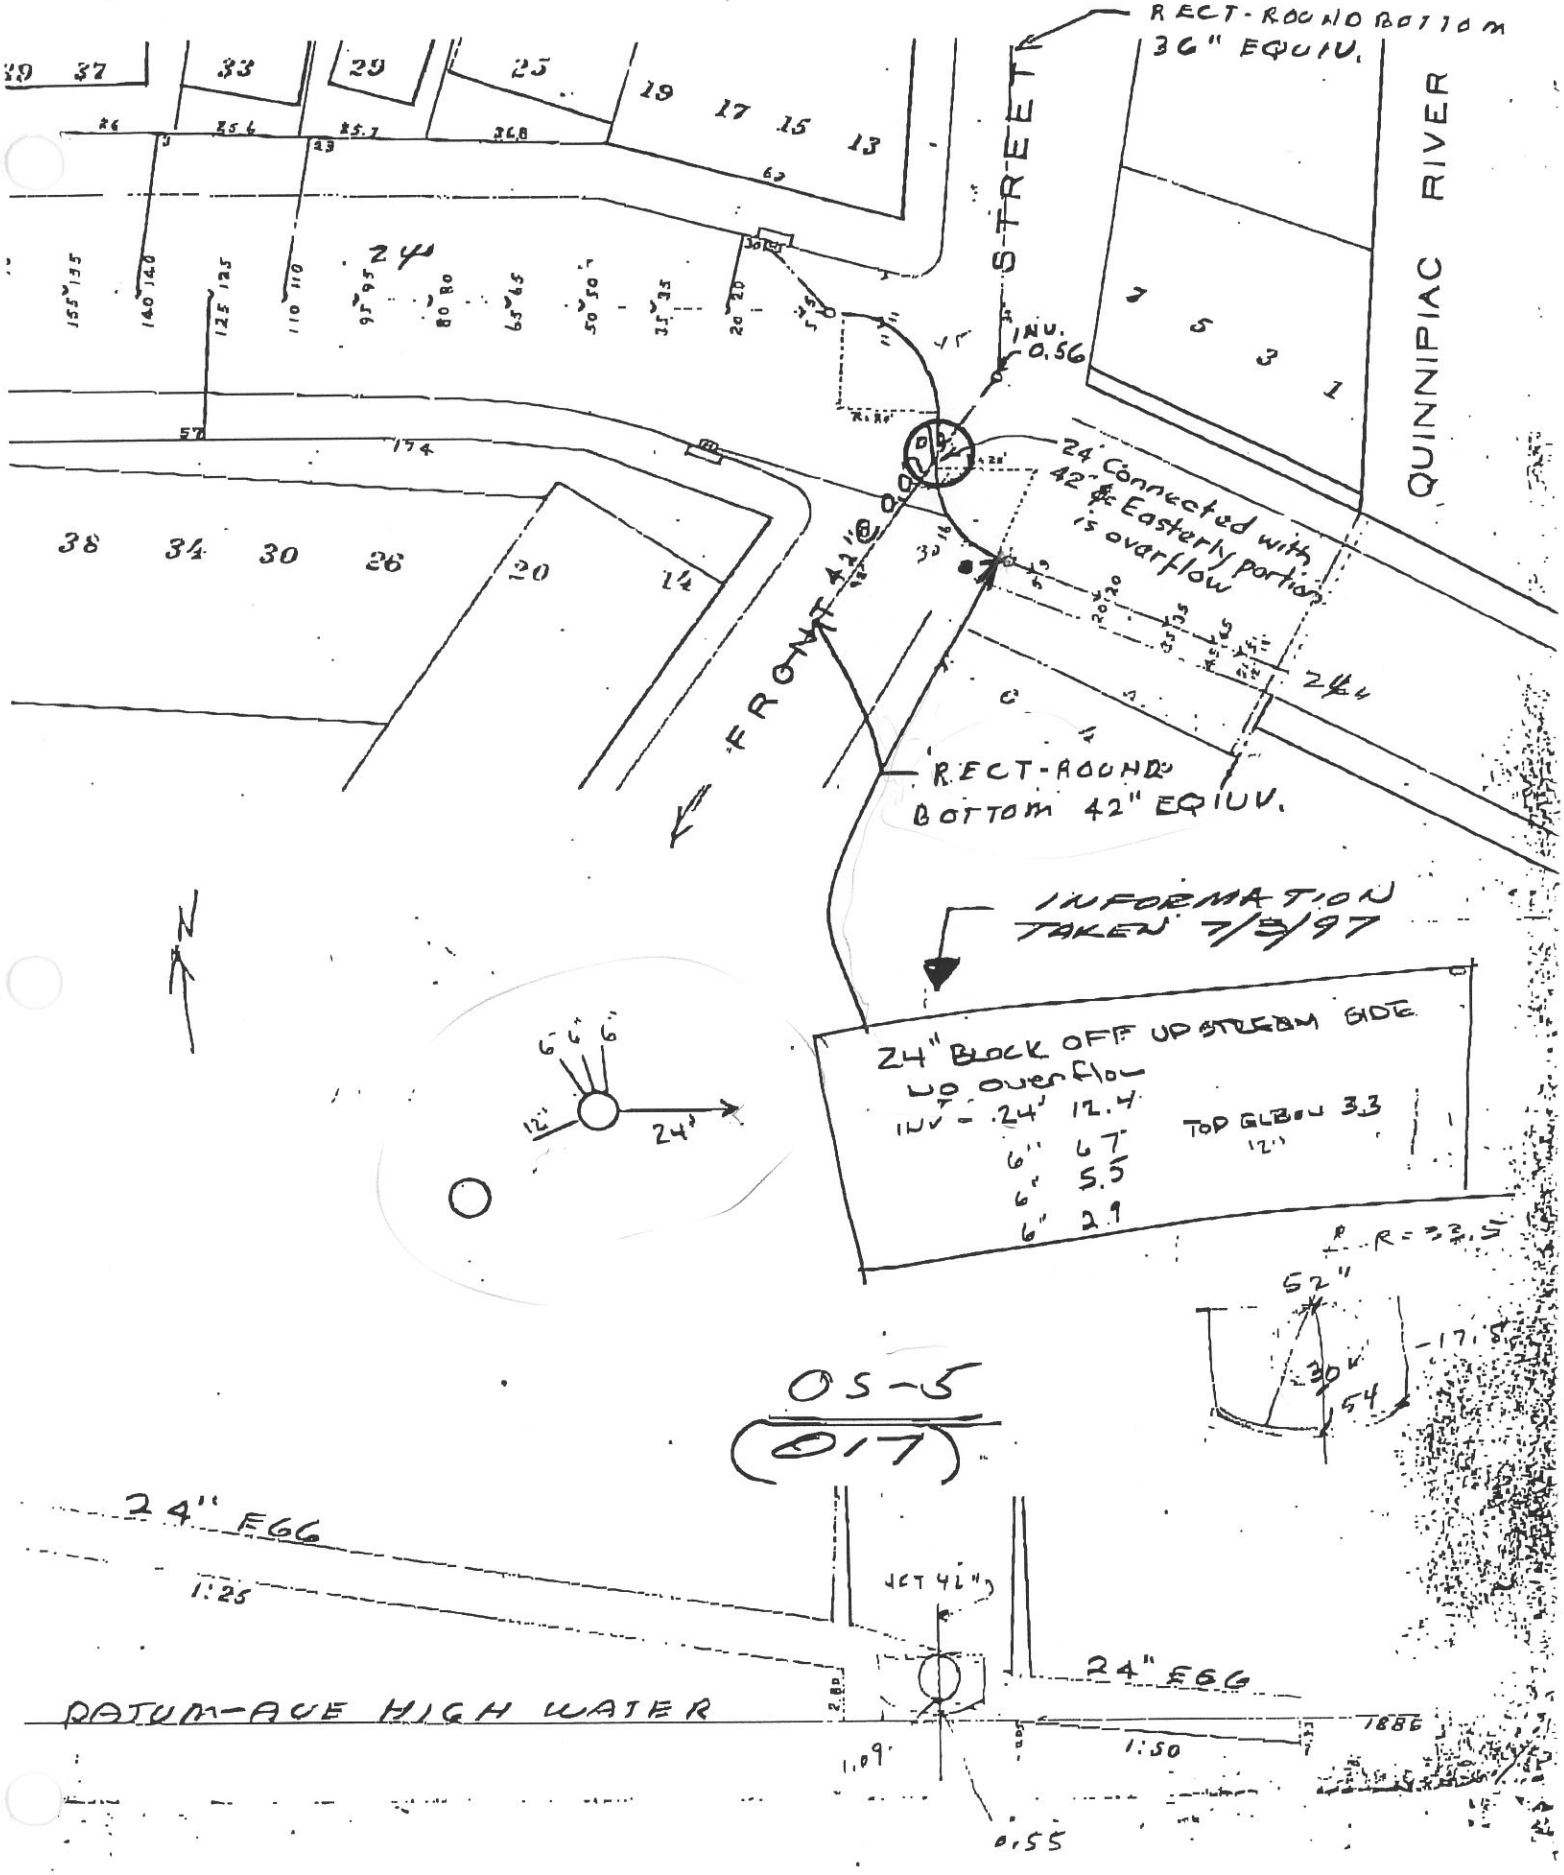
GRAND AVE.
RECT-ROUND BOTTOM 36" EQUIV.
QUINNIPIAC RIVER
STREET
INV. 0.56
24" Connected with 42" & Easterly portion is overflow
FRONT 42" @ 0.0
RECT-ROUND BOTTOM 42" EQIUV.
INFORMATION TAKEN 7/3/97
24" BLOCK OFF UPSTREAM SIDE
NO overflow
INV - 24' 12.4
6" 6.7
6" 5.5
6" 2.9
TOP ELBOW 3.3
R = 33.5
52"
30"
54
17.5
OS-5
(017)
24" EGG
1:25
24" EGG
DATUM-AVE HIGH WATER
1:50
1.09
0.55
1886