REVISIONS		
6-25-2007	CRAIG F. REMINGTON	23924
5-9-2008	CRAIG F. REMINGTON	23924

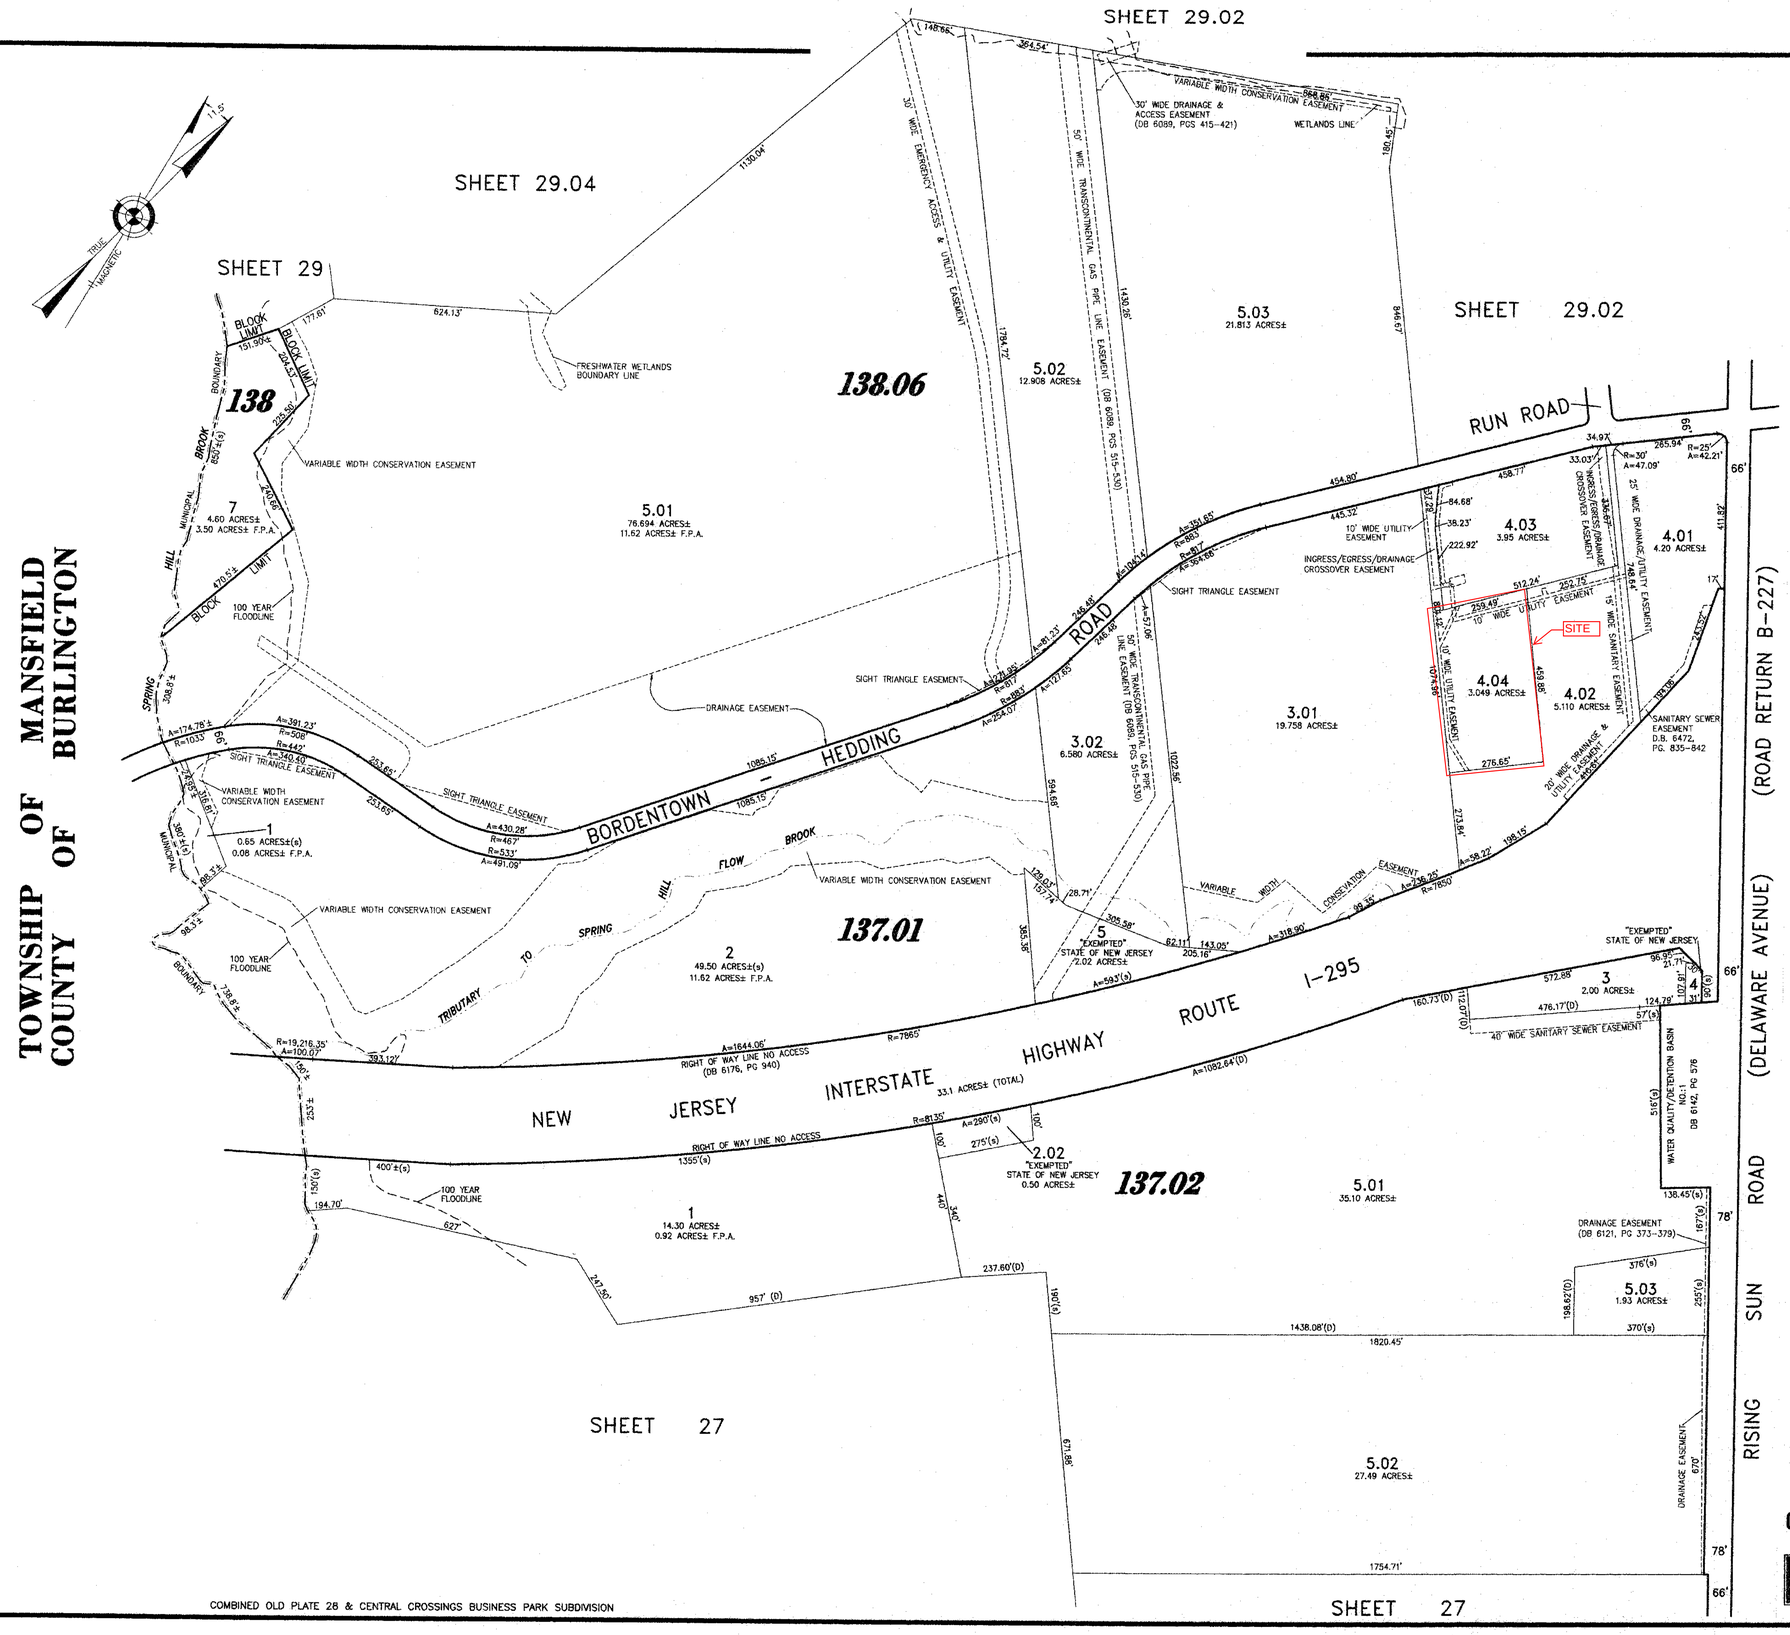

COMBINED OLD PLATE 28 & CENTRAL CROSSINGS BUSINESS PARK SUBDIVISION

NEW JERSEY DEPARTMENT OF THE TREASURY
DIVISION OF TAXATION
PROPERTY ADMINISTRATION
APPROVED AS A TAX MAP PURSUANT TO THE AUTHORITY OF N.J.S.A. 54:1-19 & 54:30-1
FOR THE DIRECTOR, DIVISION OF TAXATION
C.T.A.
THOMAS J. REILLY, CHIEF, LOCAL PROPERTY, FIELD ASSISTANCE
Santo C. DiDonato C.T.A.
SANTO C. DIDONATO, SUPERVISING FIELD REPRESENTATIVE
DATE: JUL 16 2008 SERIAL NO. 924

TAX MAP
TOWNSHIP OF BORDENTOWN

BURLINGTON COUNTY NEW JERSEY

SCALE: 1" = 200' DATE: 1-26-2005

CRAIG F. REMINGTON LAND SURVEYOR LIC. NO. 23924

24 GA 28075900

REMINGTON, VERNICK & ARANGO ENGINEERS
243 ROUTE 130 - SUITE 200, BORDENTOWN, NJ 08505
(609) 298-6017, FAX (609) 298-8257
WEB SITE ADDRESS: WWW.RVE.COM

REVISED BY REMINGTON AND VERNICK ENGINEERS - ADDRESSED STATE LIST OF COMMENT FOR REVALUATION - 5-9-2008
REVISED BY REMINGTON AND VERNICK ENGINEERS - 6-25-2007 - D.B. 6472, PG. 835-842

www.NJTaxMaps.com