REVISIONS				
DATE	BY	LIC.NO	BLOCK	LOT

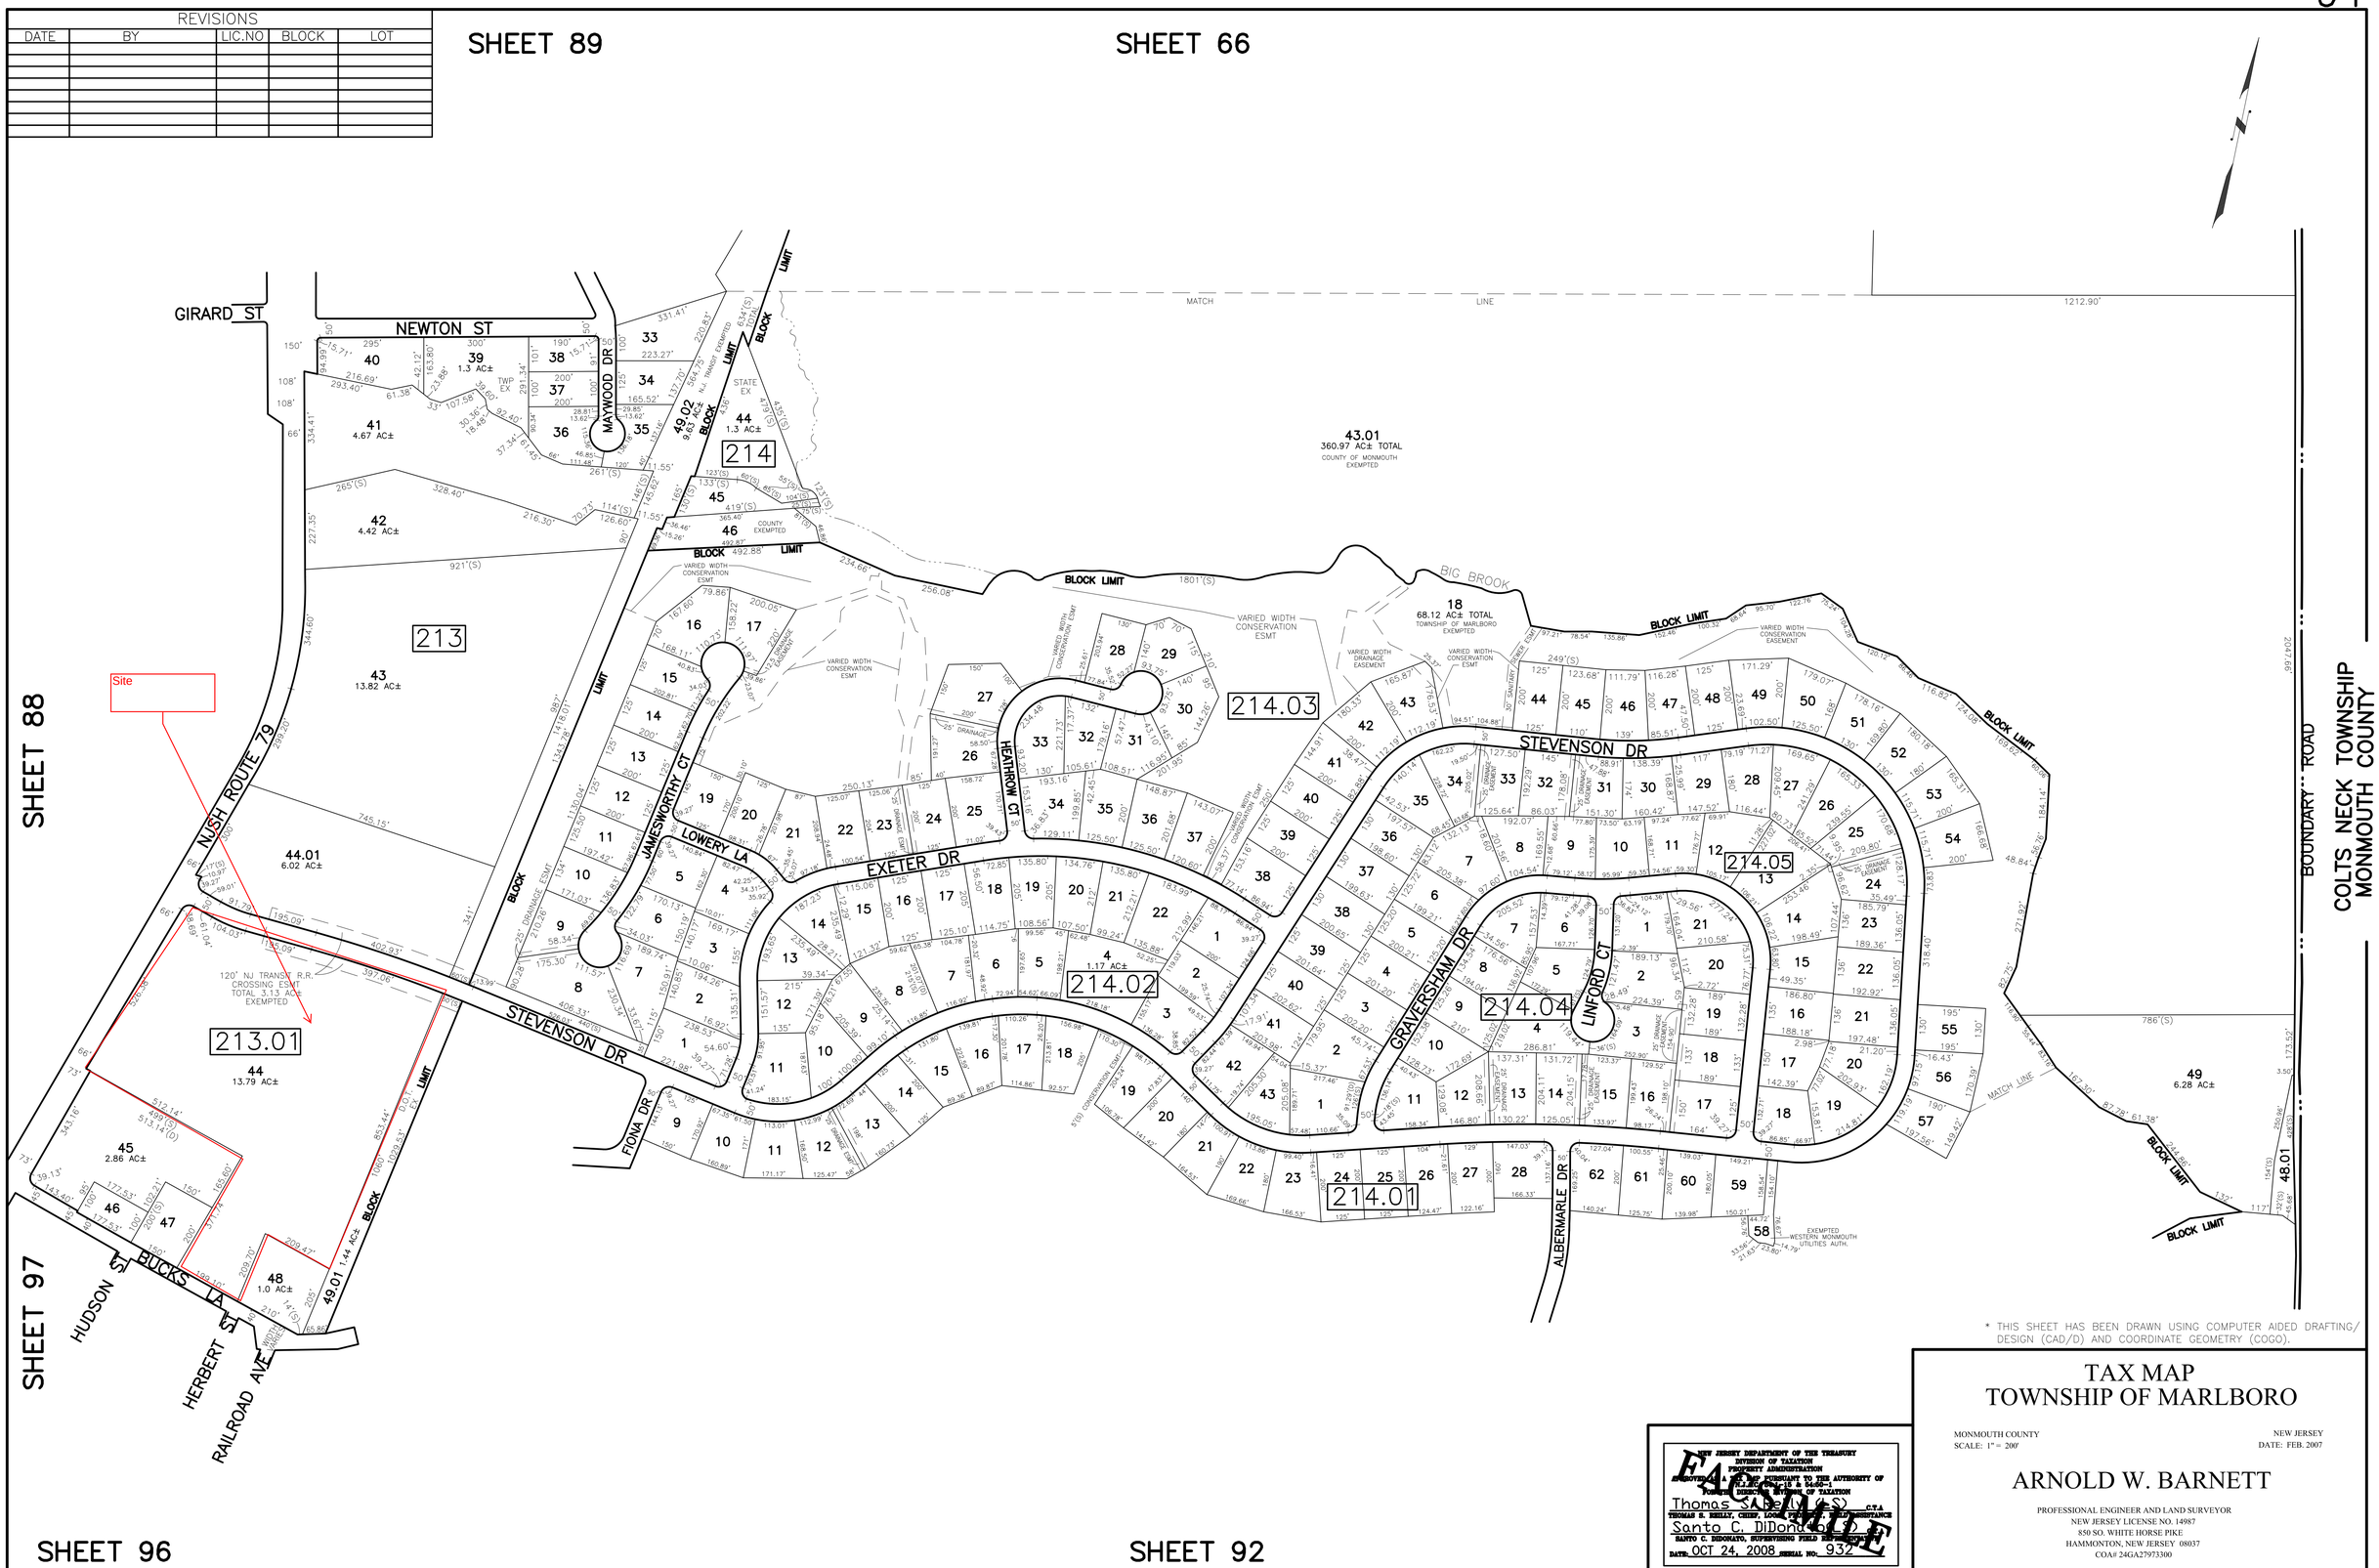

* THIS SHEET HAS BEEN DRAWN USING COMPUTER AIDED DRAFTING/ DESIGN (CAD/D) AND COORDINATE GEOMETRY (COGO).

NEW JERSEY DEPARTMENT OF THE TREASURY
DIVISION OF TAXATION
PROPERTY ADMINISTRATION
APPROVED AS A TAX MAP PURSUANT TO THE AUTHORITY OF N.J.R.C. 1984-15 & 54:50-1
FOR THE DIRECTOR DIVISION OF TAXATION
Thomas S. Reilly (S) C.T.A
THOMAS S. REILLY, CHIEF, LOGS, PROPERTY, FIELD ASSISTANCE
Santo C. DiDonato (S)
SANTO C. DIDONATO, SUPERVISING FIELD REPRESENTATIVE
DATE: OCT 24, 2008 SERIAL NO. 932

TAX MAP
TOWNSHIP OF MARLBORO

MONMOUTH COUNTY
SCALE: 1" = 200'

NEW JERSEY
DATE: FEB. 2007

ARNOLD W. BARNETT

PROFESSIONAL ENGINEER AND LAND SURVEYOR
NEW JERSEY LICENSE NO. 14987
850 SO. WHITE HORSE PIKE
HAMMONTON, NEW JERSEY 08037
COA# 24GA27973300