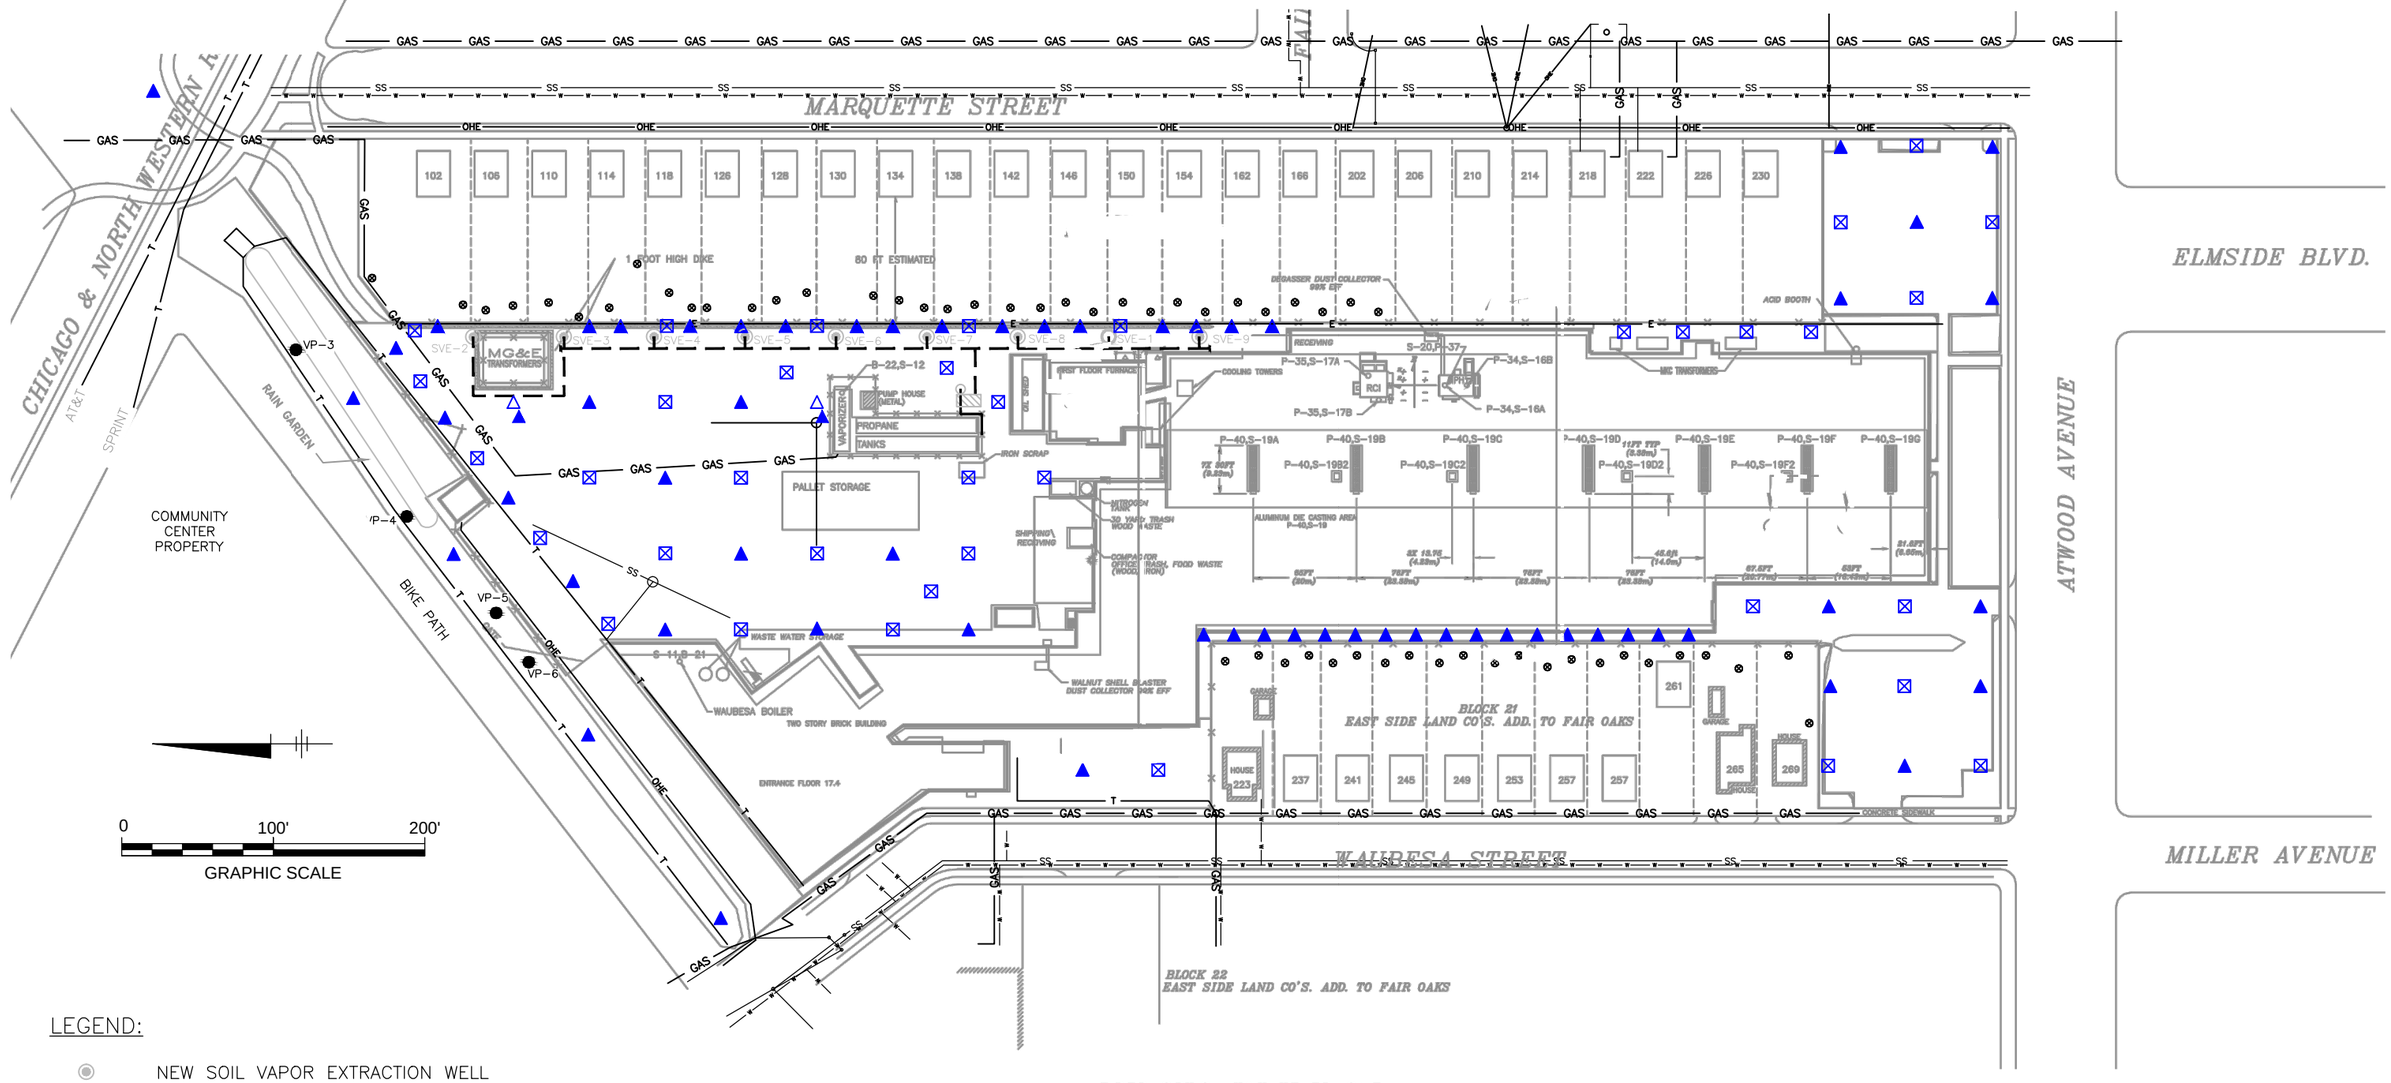

LEGEND:

- NEW SOIL VAPOR EXTRACTION WELL
- ORIGINAL SOIL VAPOR EXTRACTION WELL
- PROPOSED SHALLOW SOIL BORING (4 FEET)
- PROPOSED DEEP SOIL BORING (35 FEET/TOP OF BEDROCK)
- SOIL VAPOR PROBE
- SOIL VAPOR EXTRACTION SYSTEM BUILDING
- OFF-SITE RESIDENTIAL SHALLOW SOIL BORING, EXACT LOCATION TO BE DETERMINED IN FIELD

- T — FIBER OPTIC AT&T TELEPHONE
- GAS — GAS
- SS — SANITARY SEWER 8"
- W — W — W — WATER
- E — ELECTRIC
- OHE — OVERHEAD ELECTRIC

SOURCE: MADISON KIPP CORPORATION

MADISON KIPP CORPORATION
201 WAUBESA STREET
MADISON, WISCONSIN

PROPOSED SOIL BORING LOCATIONS

ARCADIS

FIGURE
4-1

CITY:COSTA MESA DIV/GROUP:ENVCAD DB:ENVCAD
G:\ENVCAD\Nov\ACTIVI\01283_Madison Kipp_Madison-Wilk\IPP_Off-site PCB data_05-24-12.dwg LAYOUT: 4-1 SAVED: 5/31/2012 1:36 PM ACADVER: 18.1S (LMS TECH) PAGESETUP: ---- PLOTSTYLETABLE: BLACKGRAY.CTB PLOTTED: 5/31/2012 1:54 PM BY: KELLY, LAURA