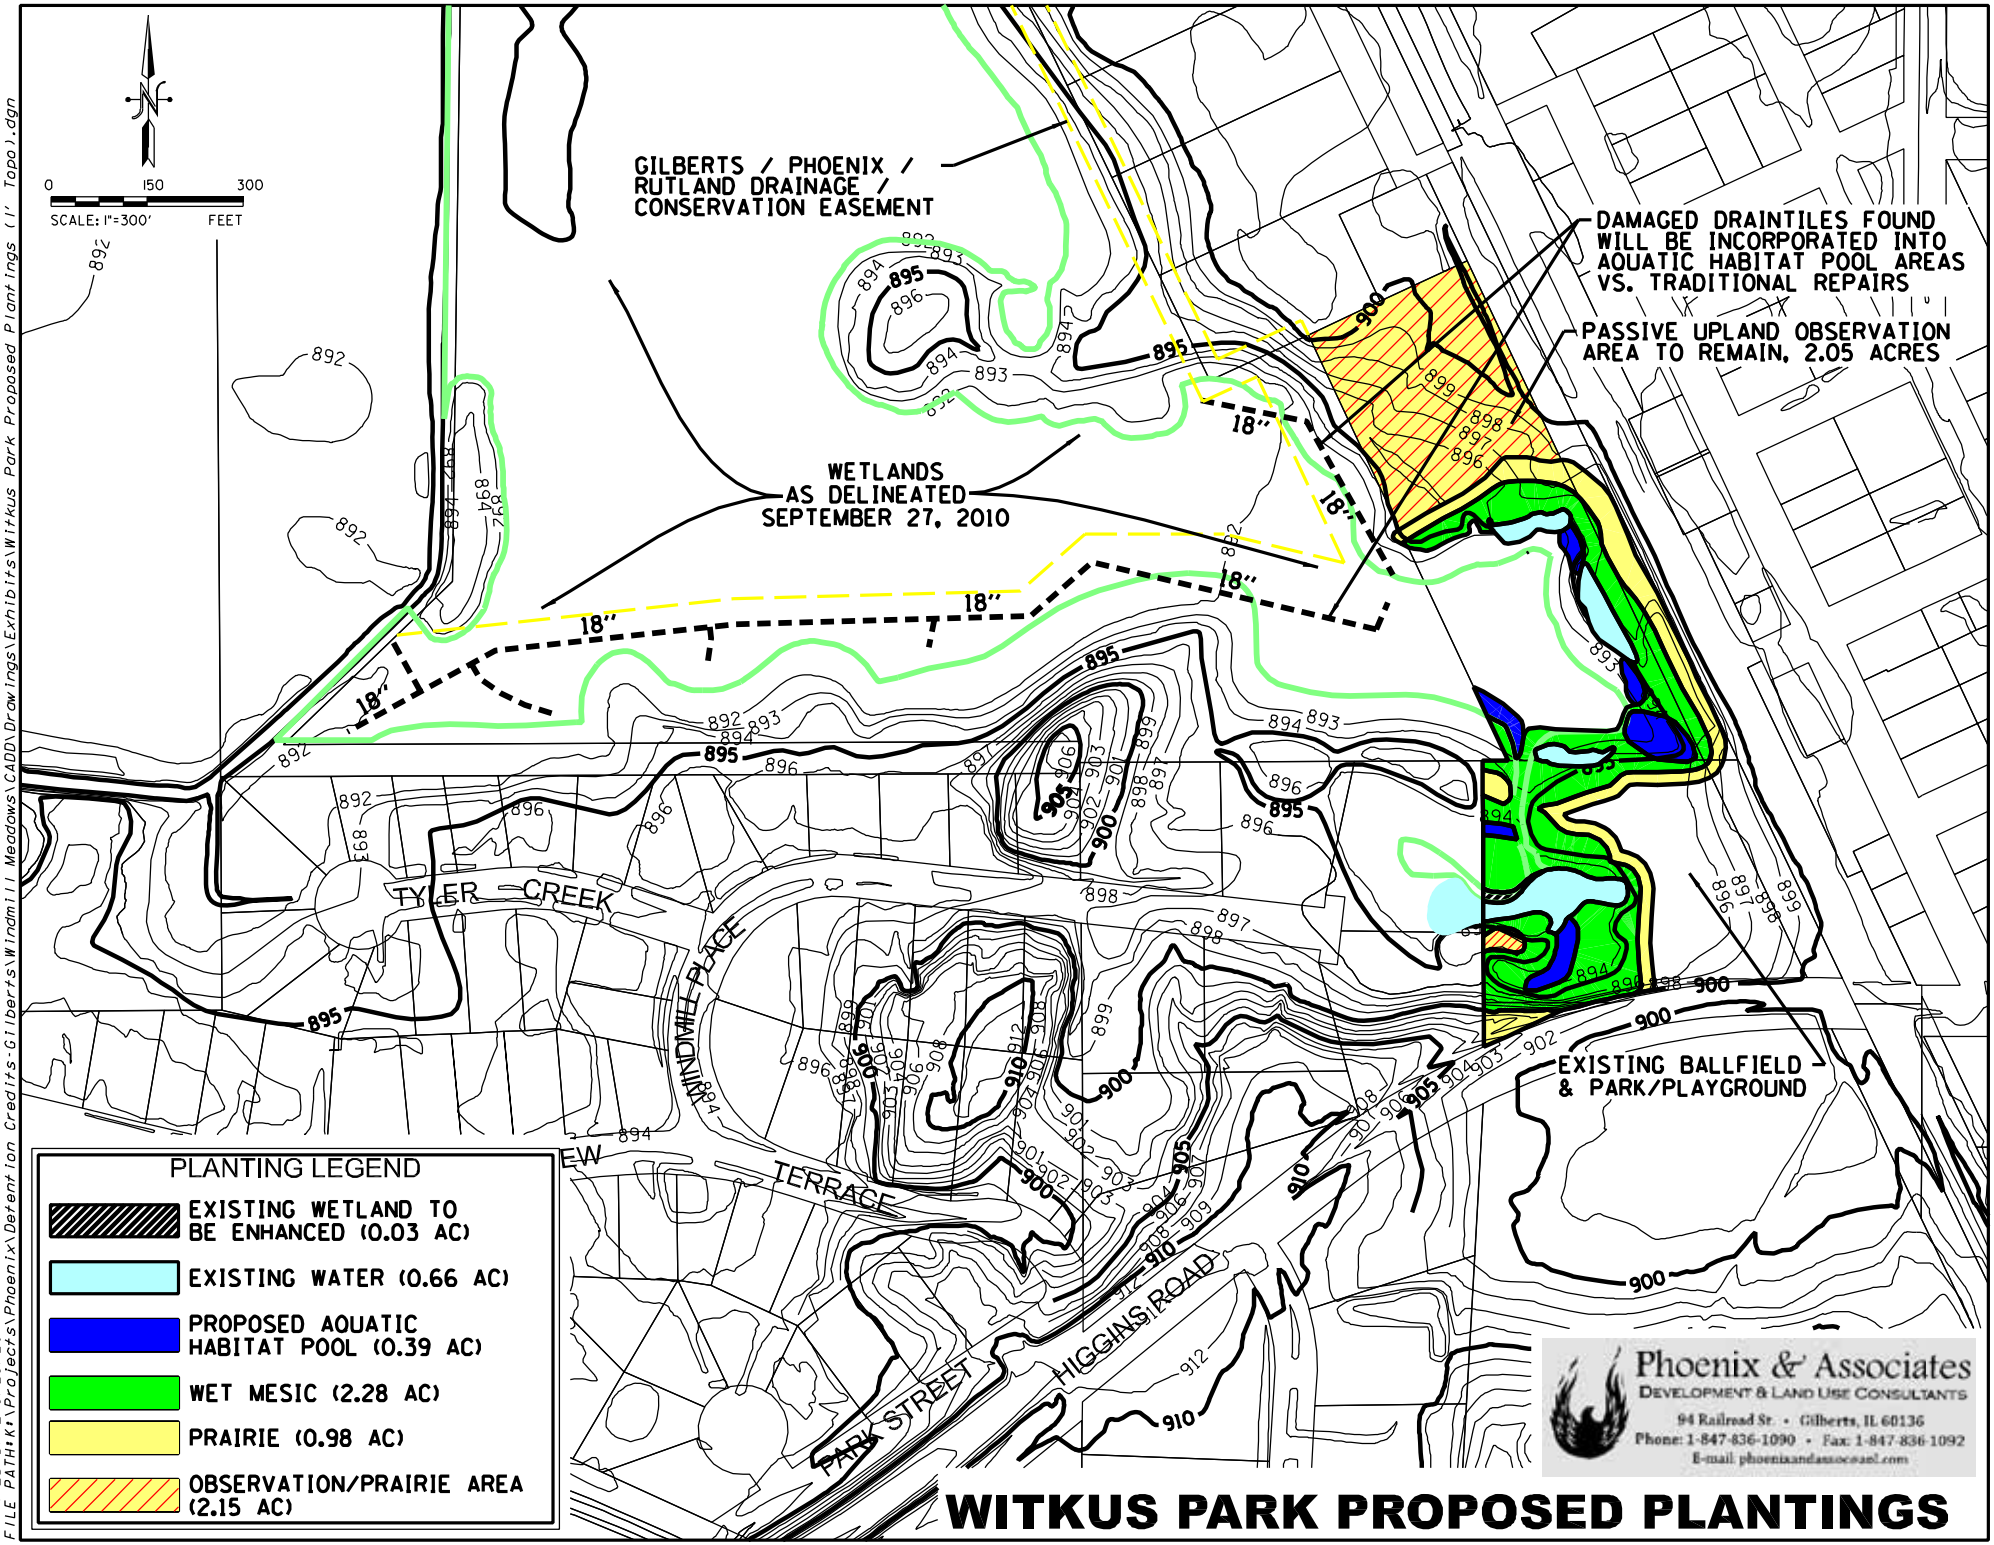

WITKUS PARK PROPOSED PLANTINGS

PRINTED DATE:5/25/2011
FILE PATH:K:\Projects\Phoenix\Detention Credits-Gilberts\Windmill Meadows\CADD\Drawings\Exhibits\Witkus Park Proposed Plantings (1" Topo).dgn