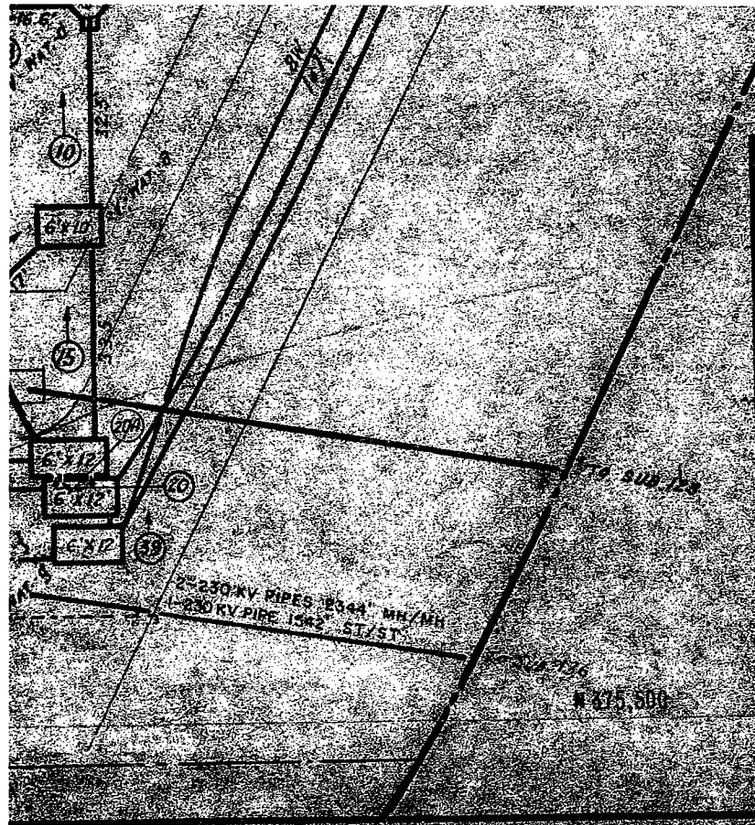

SHEET NO. 1

796 T 372

NOTE: ALL DIMENSIONS GIVEN WALL TO WALL EXCEPT AS OTHERWISE NOTED

POTOMAC ELECTRIC POWER CO.
PROPERTY RECORDS DIVISION

DIAGRAM OF CONDUIT AND CABLE BUZZARD POINT STATION

DATE	4-16-36
SCALE	1" = 30'
DR. BY	J.H.S.
TR. BY	J.H.S.
INSP.	
CHK'D.	

REVISIONS

NO.	DATE	CHK'D.	NO.	DATE	CHK'D.
1	REDRAWN 7-6-43				
2	L.C.F. 4-4-45				
3	CMB 11-26-46	P.J.H.			
4	CMB 2-2-50	P.J.H.			
5	CMB 5-17-61				
6	JAW 6-28-65				

EPA LT # 000819508

Oversize Blueprint Drawing
Scanned in Sections 1-10

1	5
2	7

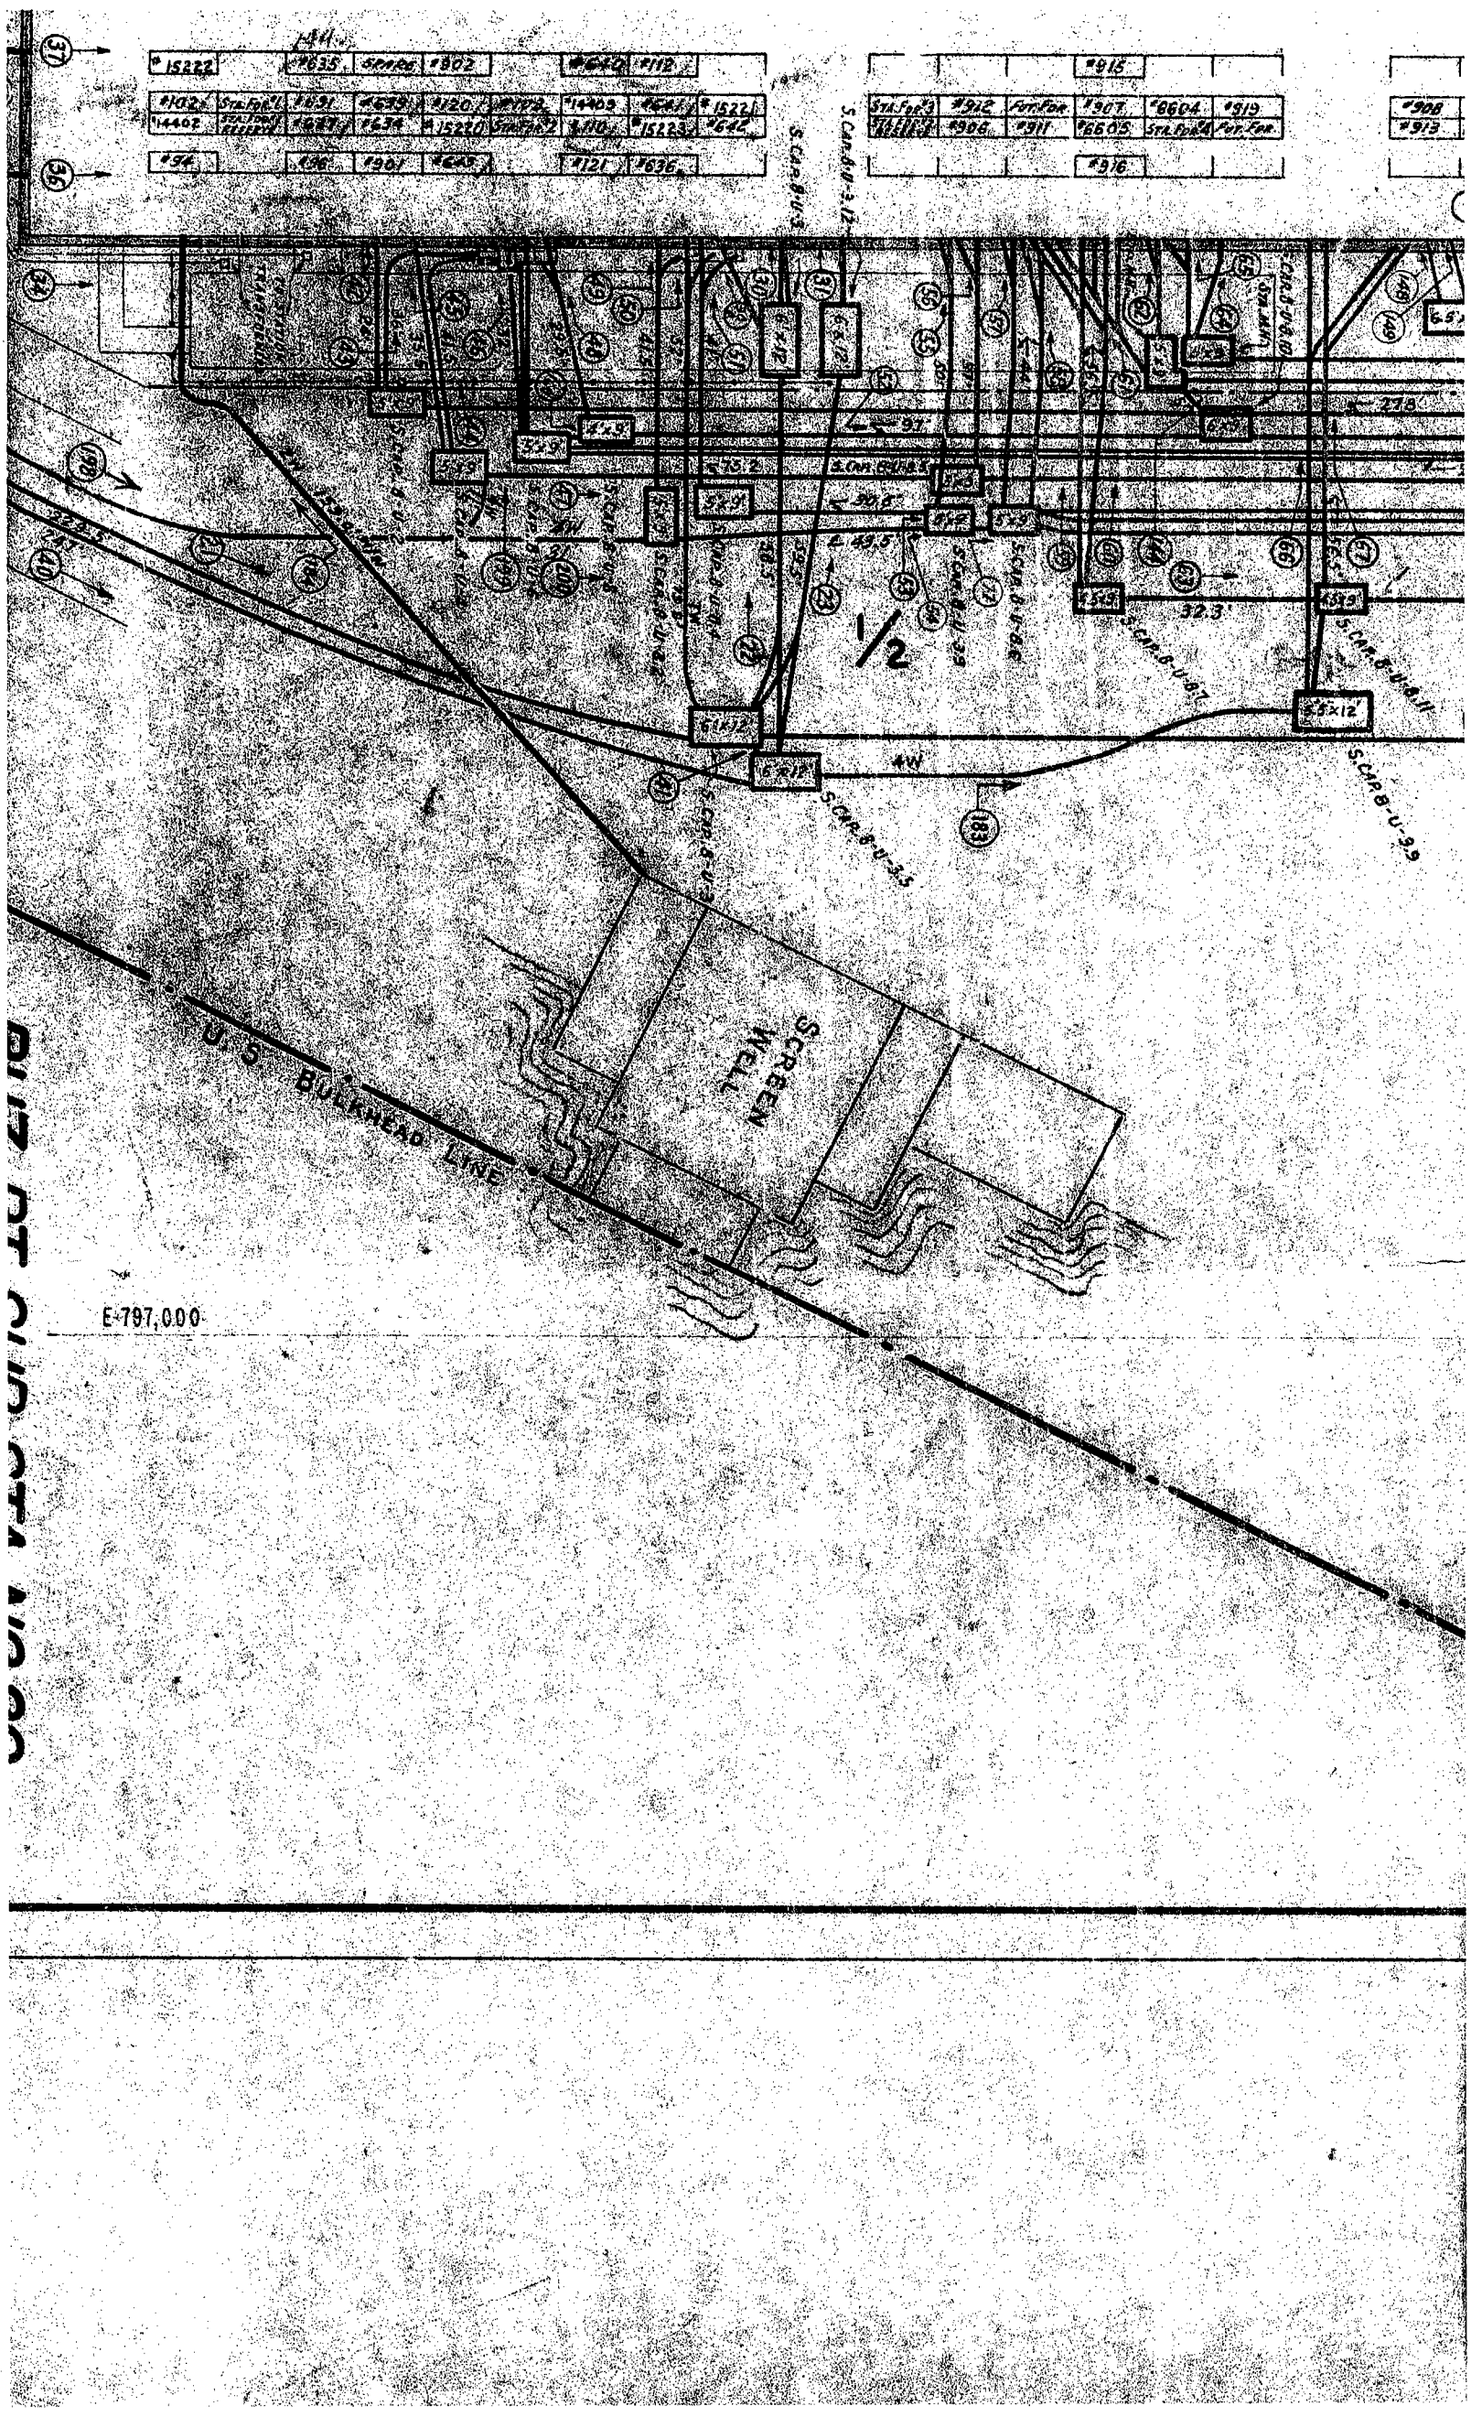
U.S. BULKHEAD LINE
SCREEN WELL
E-797,000
1/2
4W
S.CAR.B-U-3.5
S.CAR.B-U-9.9
S.CAR.B-U-8.11
S.CAR.B-U-8.7
S.CAR.B-U-3.12
S.CAR.B-U-3.3
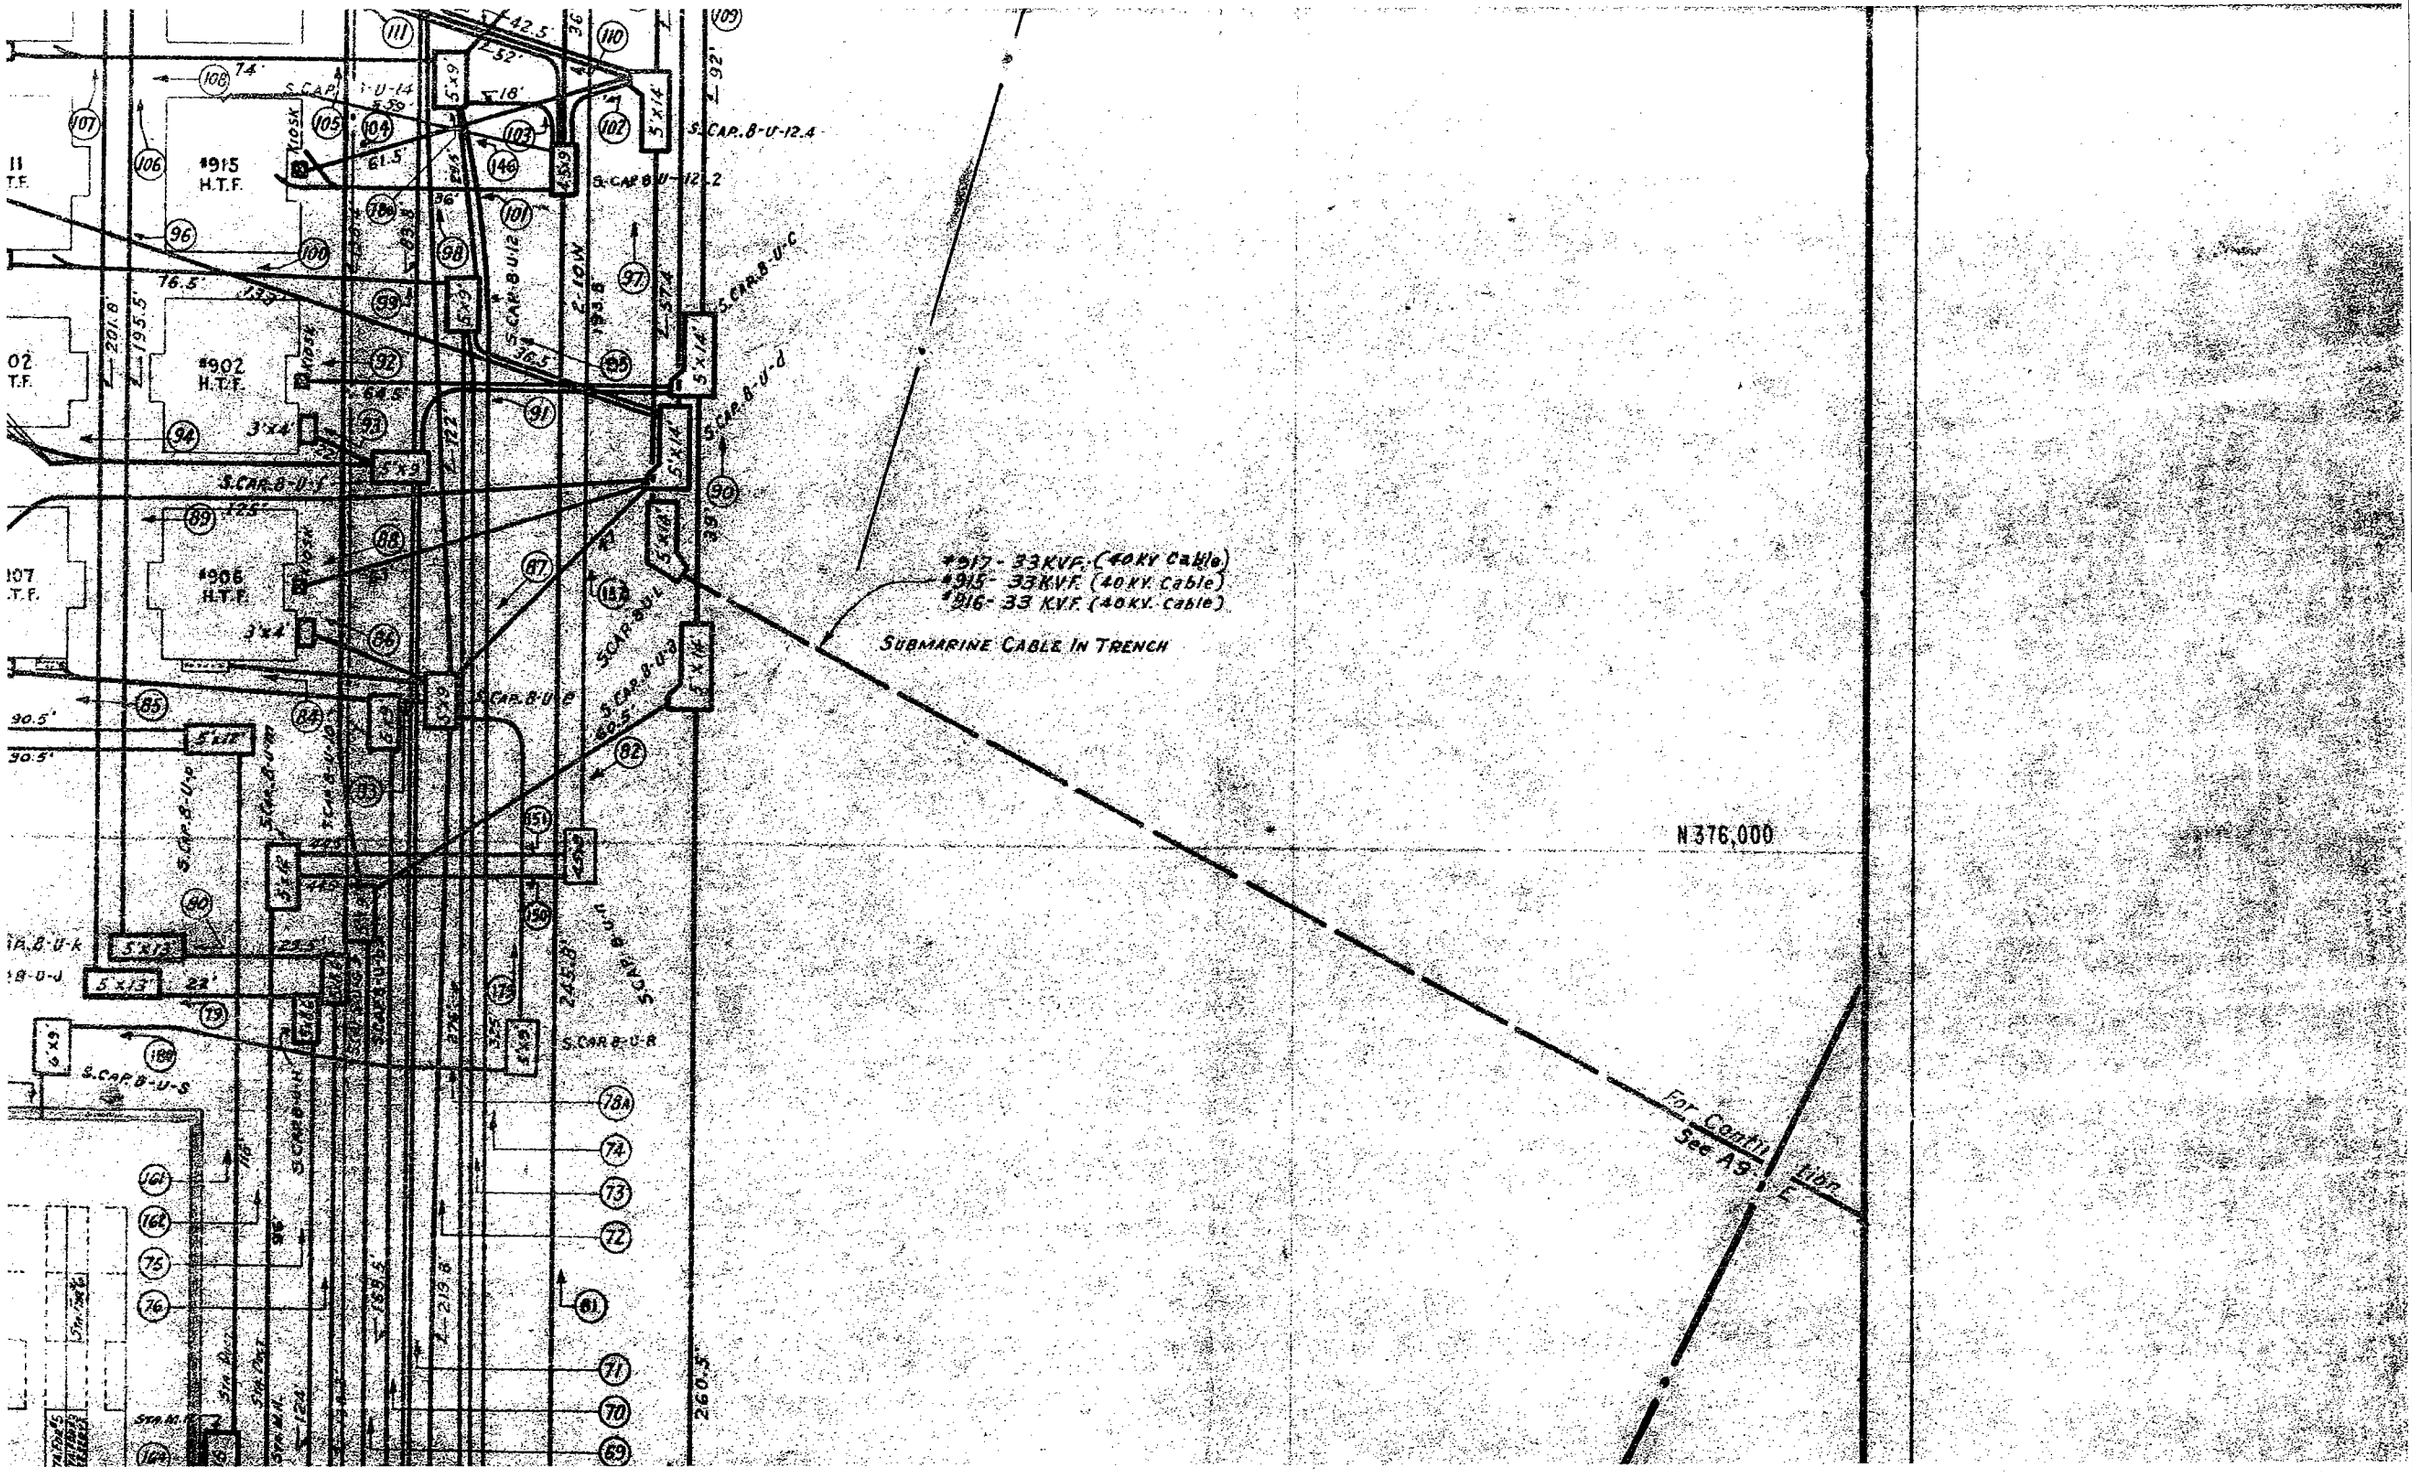

#915 H.T.F.
#902 H.T.F.
#906 H.T.F.
#917 - 33KVF. (40KV Cable)
#915 - 33KVF. (40KV. Cable)
#916 - 33 KVF. (40KV. Cable)
SUBMARINE CABLE IN TRENCH
N 376,000
For Contin tion See A9
S.CAP.8-U-12.4
S.CAP.8-U-12.2
S.CAP.8-U-C
S.CAP.8-U-d
S.CAP.8-U-f
S.CAP.8-U-e
S.CAP.8-U-8
S.CAP.8-U-S

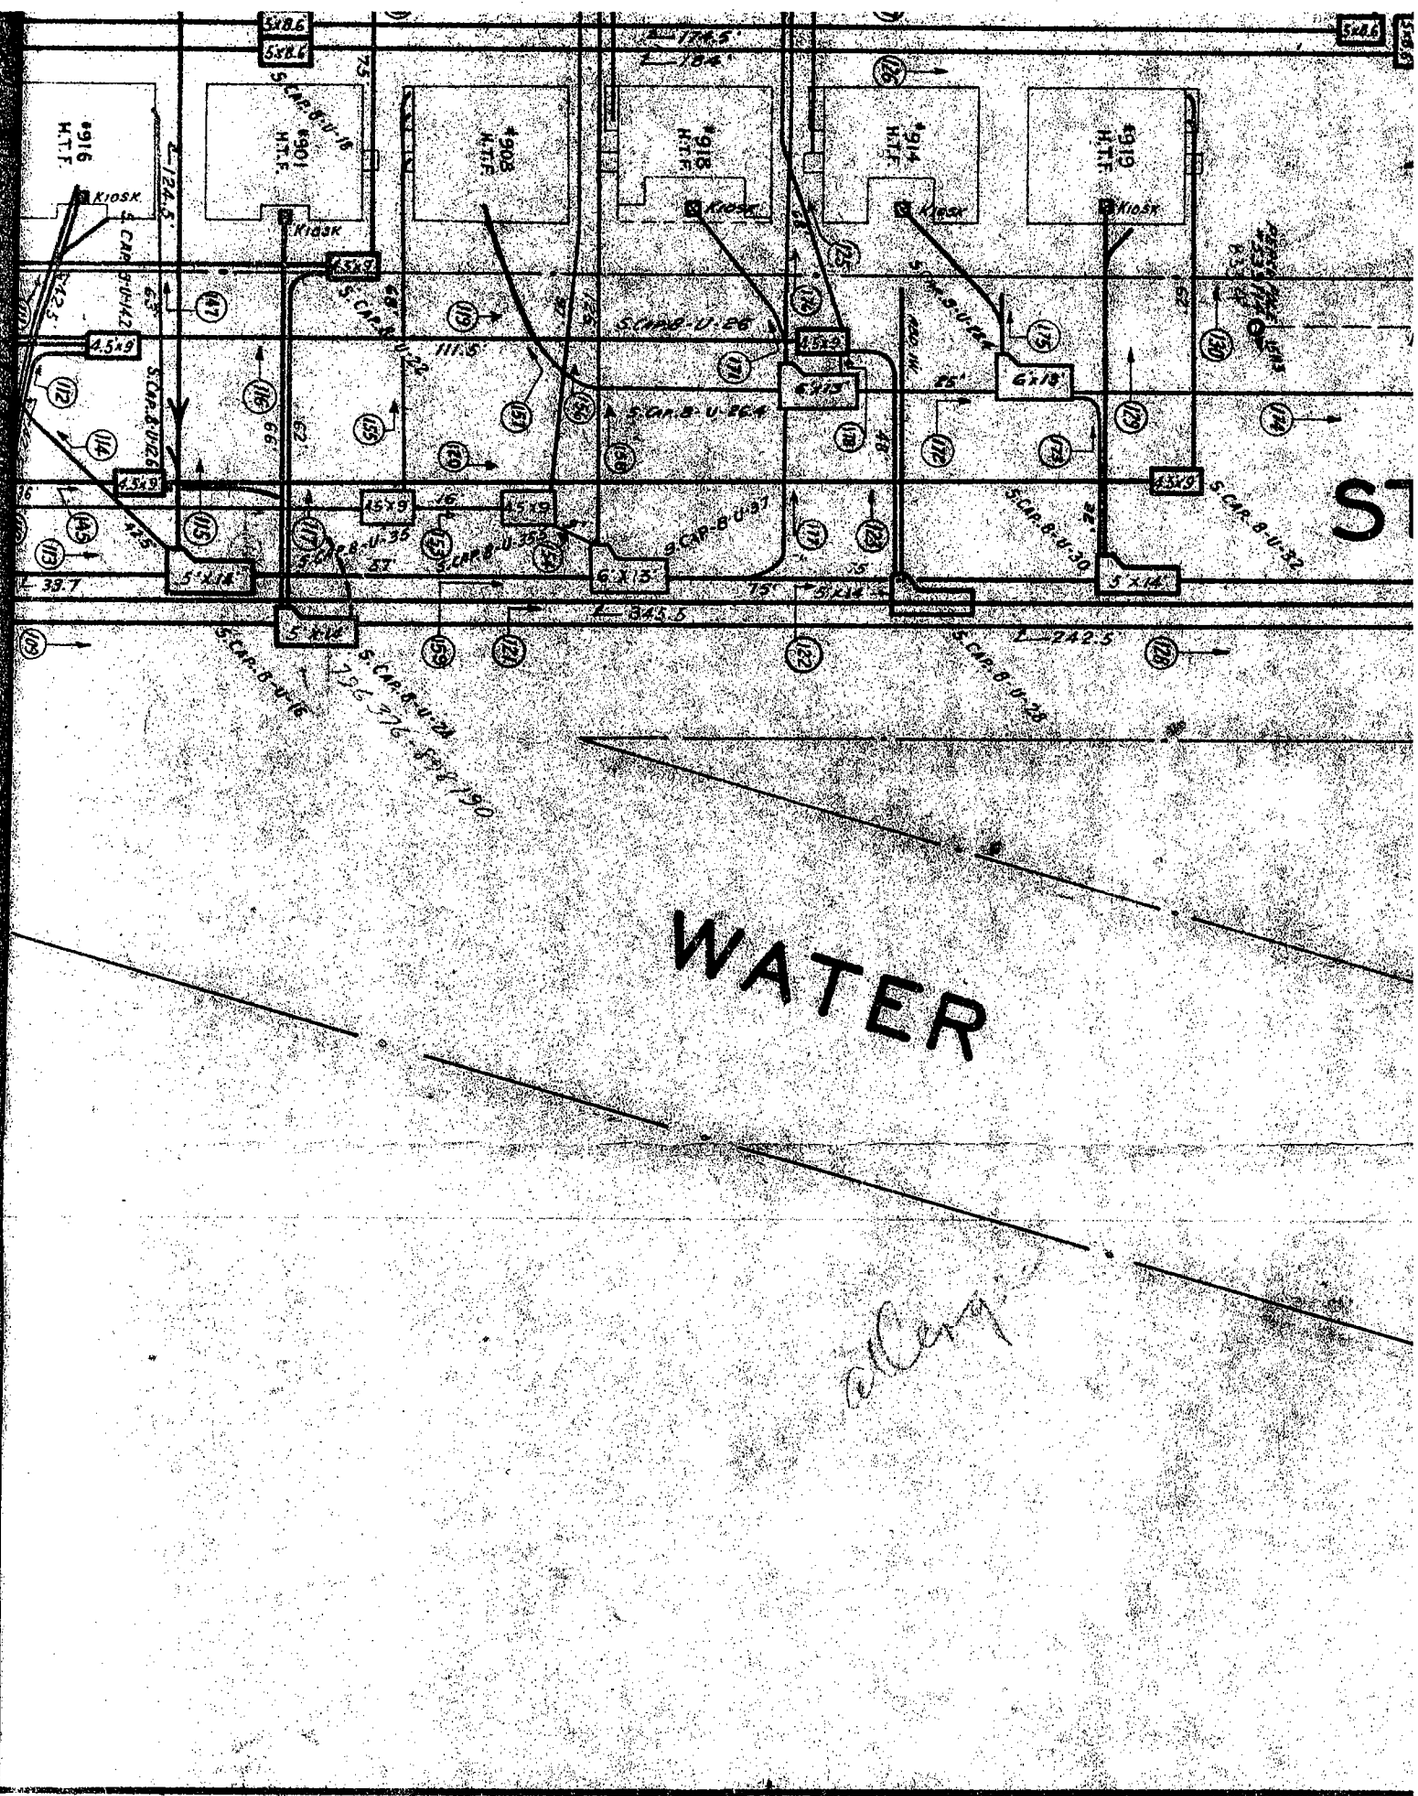
#916 H.T.F.
#901 H.T.F.
#908 H.T.F.
#918 H.T.F.
#914 H.T.F.
#919 H.T.F.
KIOSK
S.CAP-B-U-15
S.CAP-B-U-26
S.CAP-B-U-30
S.CAP-B-U-32
S.CAP-B-U-35
S.CAP-B-U-37
S.CAP-B-U-38
S.CAP-B-U-16
S.CAP-B-U-28
S.CAP-B-U-42
S.CAP-B-U-44
S.CAP-B-U-24
S.CAP-B-U-22
S.CAP-B-U-26A
S.CAP-B-U-35A
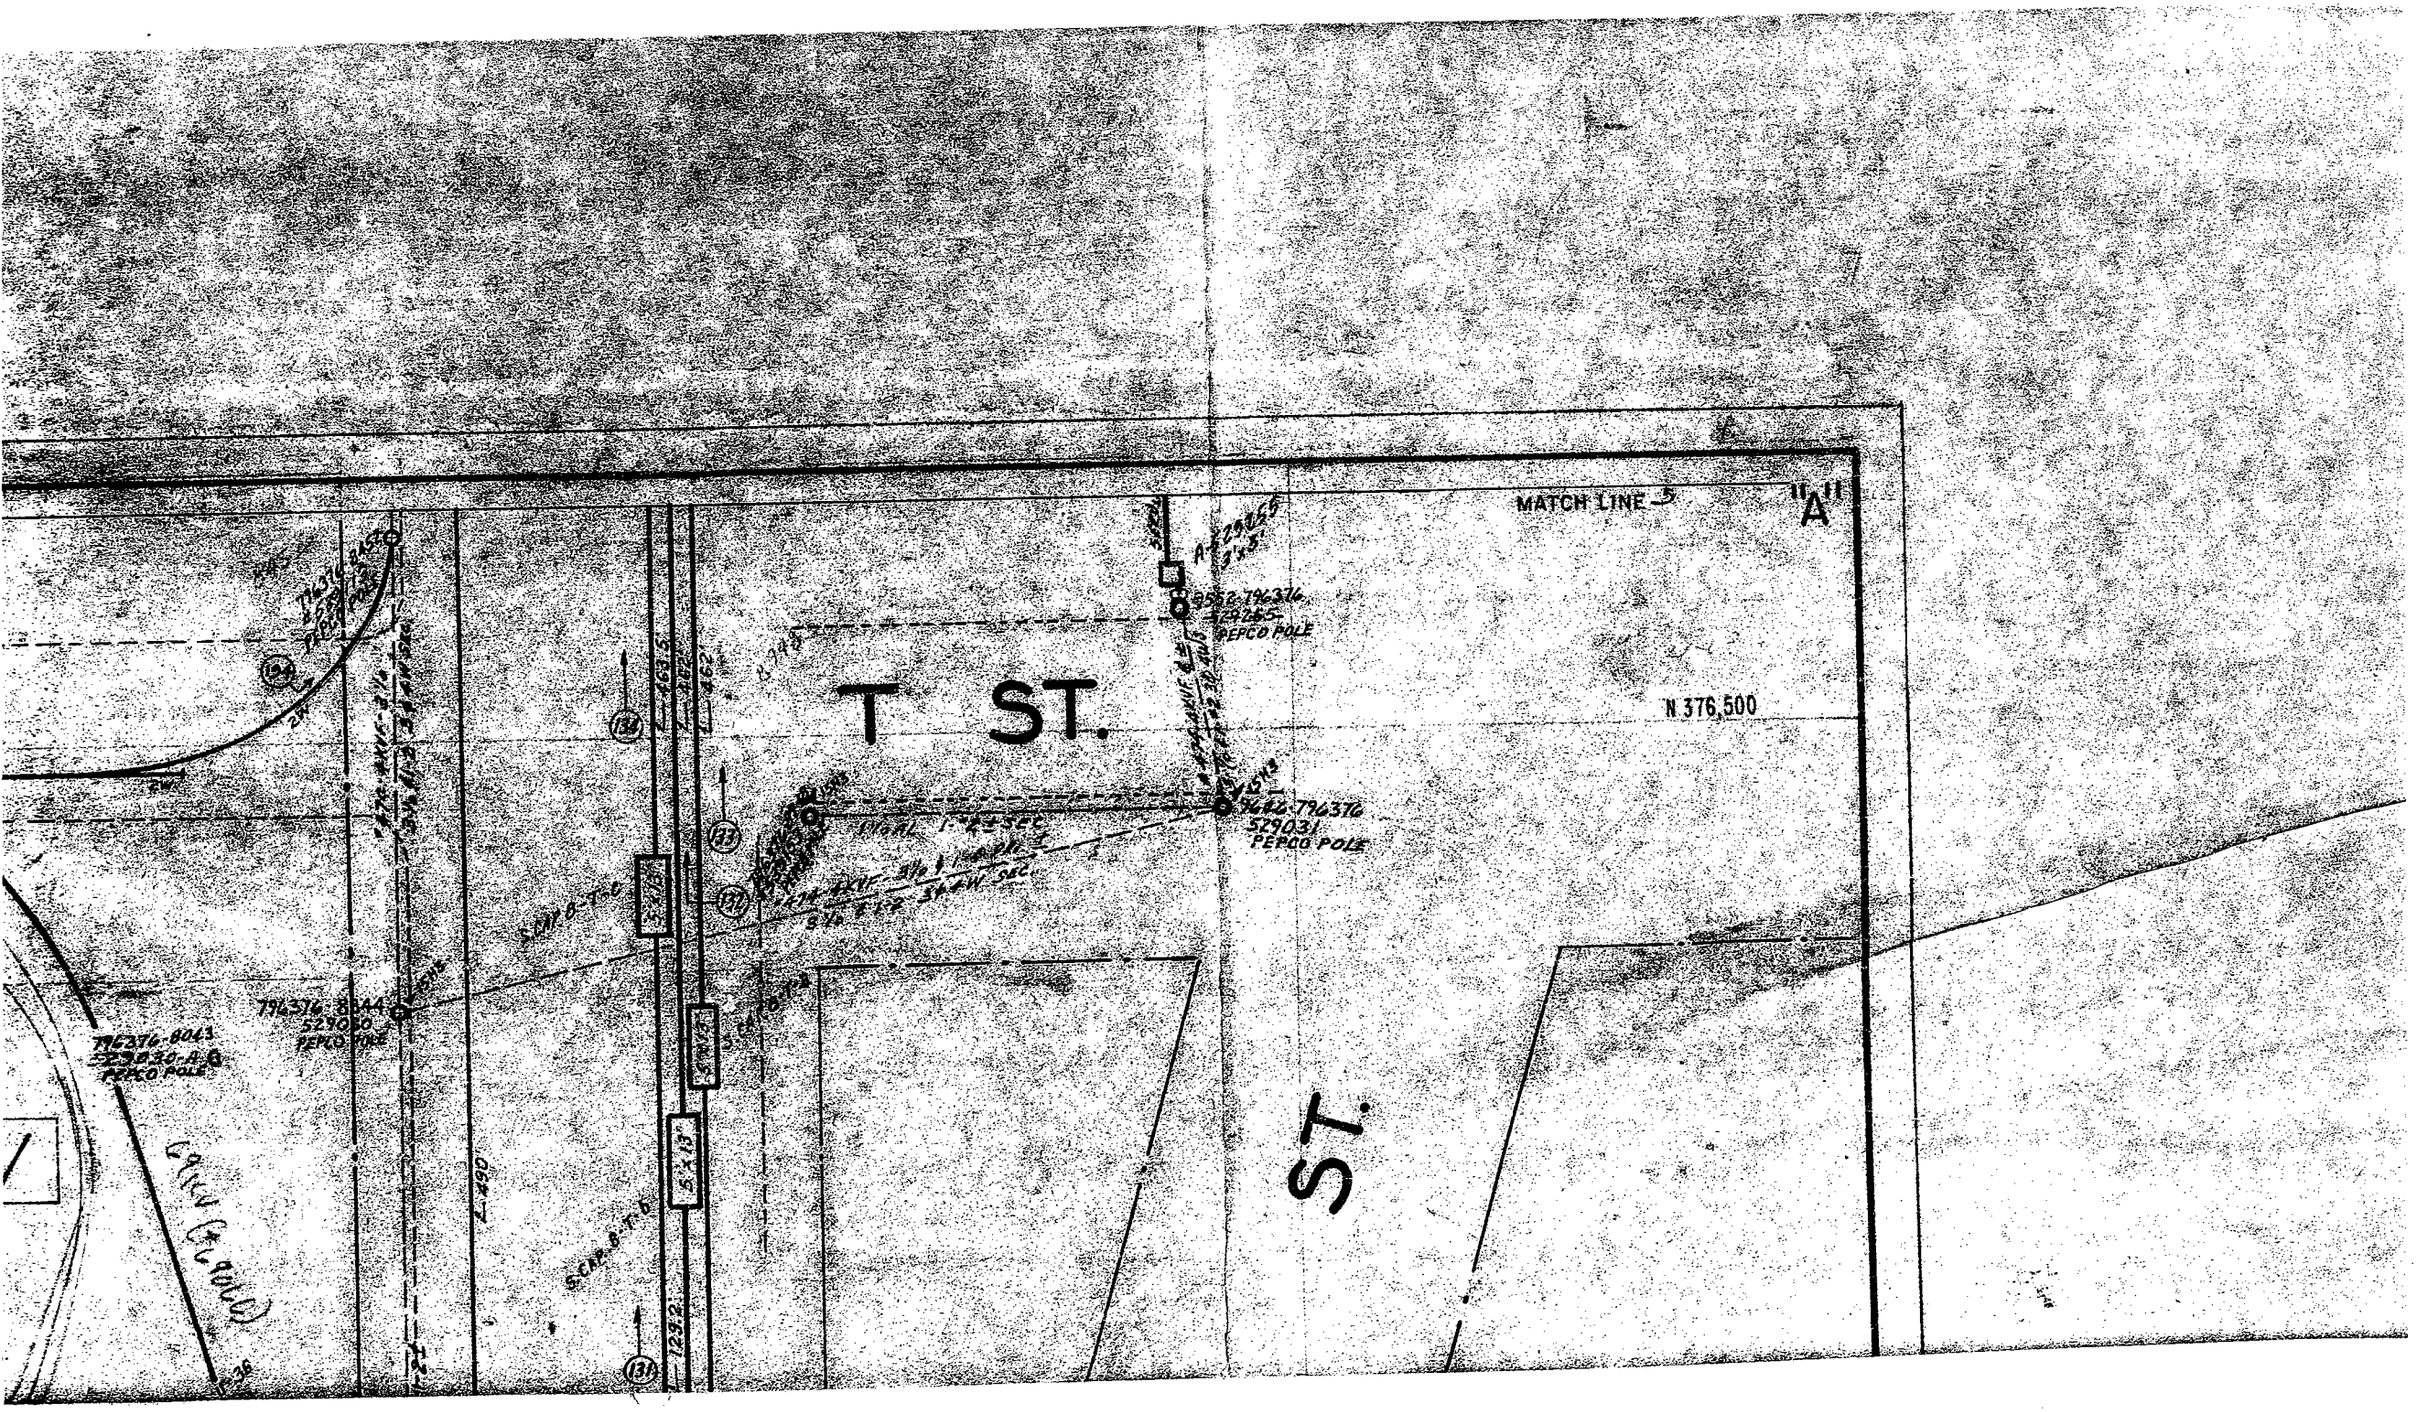
MATCH LINE
"A"
T ST.
N 376,500
PEPCO POLE
ST.

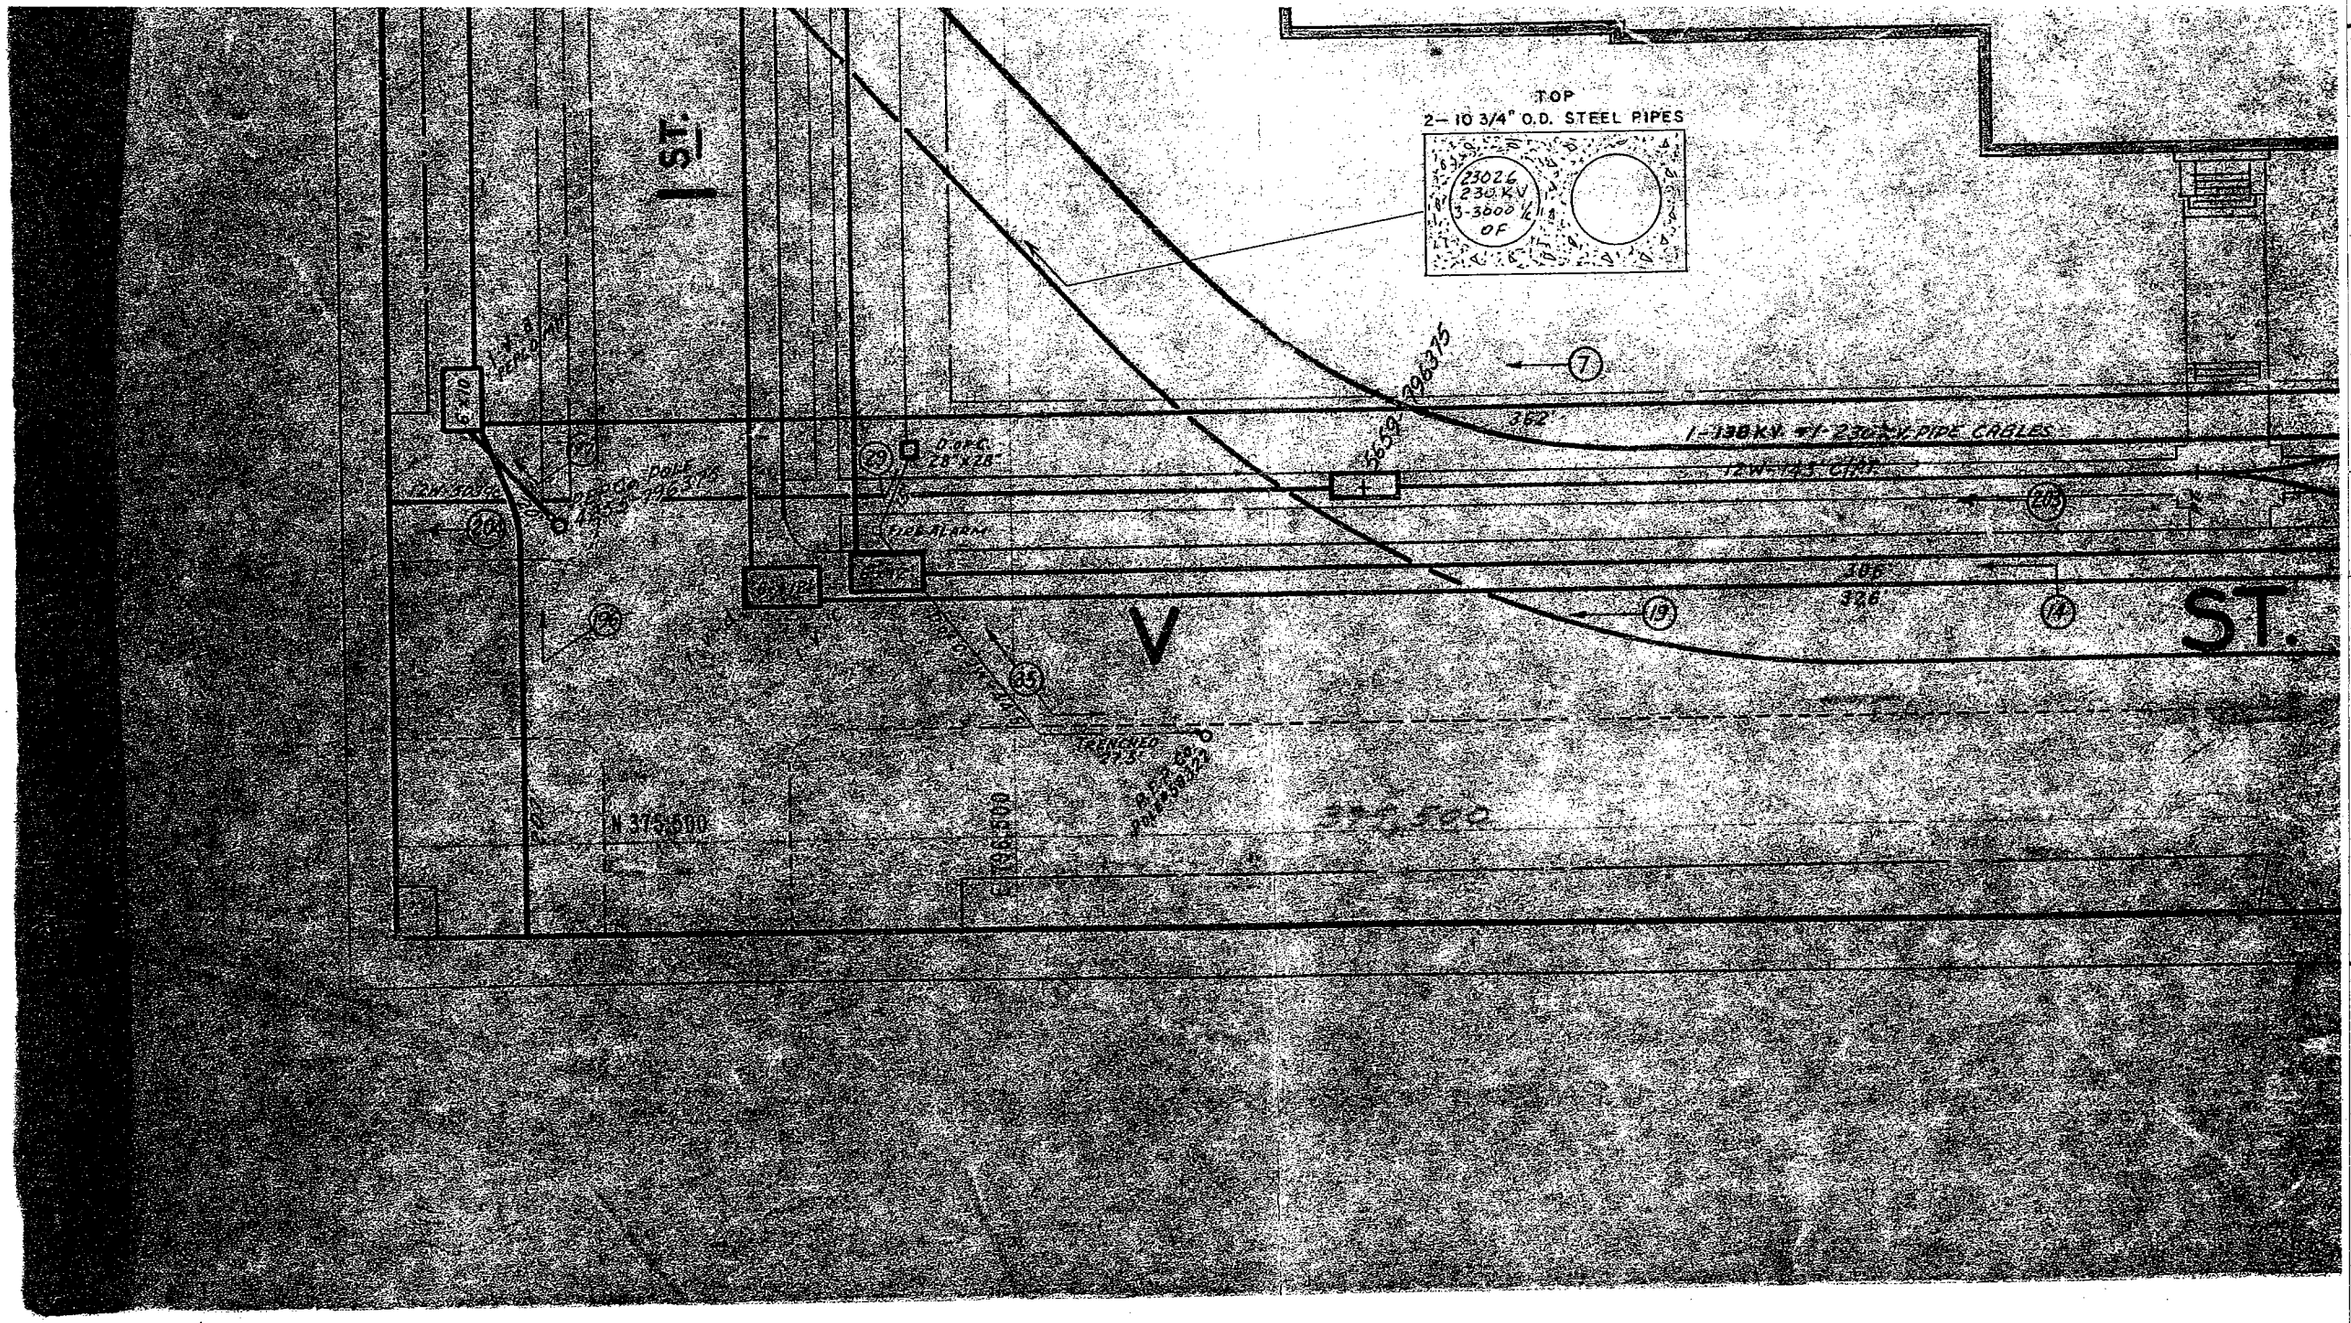
TOP
2-10 3/4" O.D. STEEL PIPES
23026
230 KV
3-3000 1/c
OF
1-138 KV #1-230 KV PIPE CABLES
12W-145' C/RT
362'
306'
326'
FIRE ALARM
TRENCHED
N 375,500
ST.
V
ST.

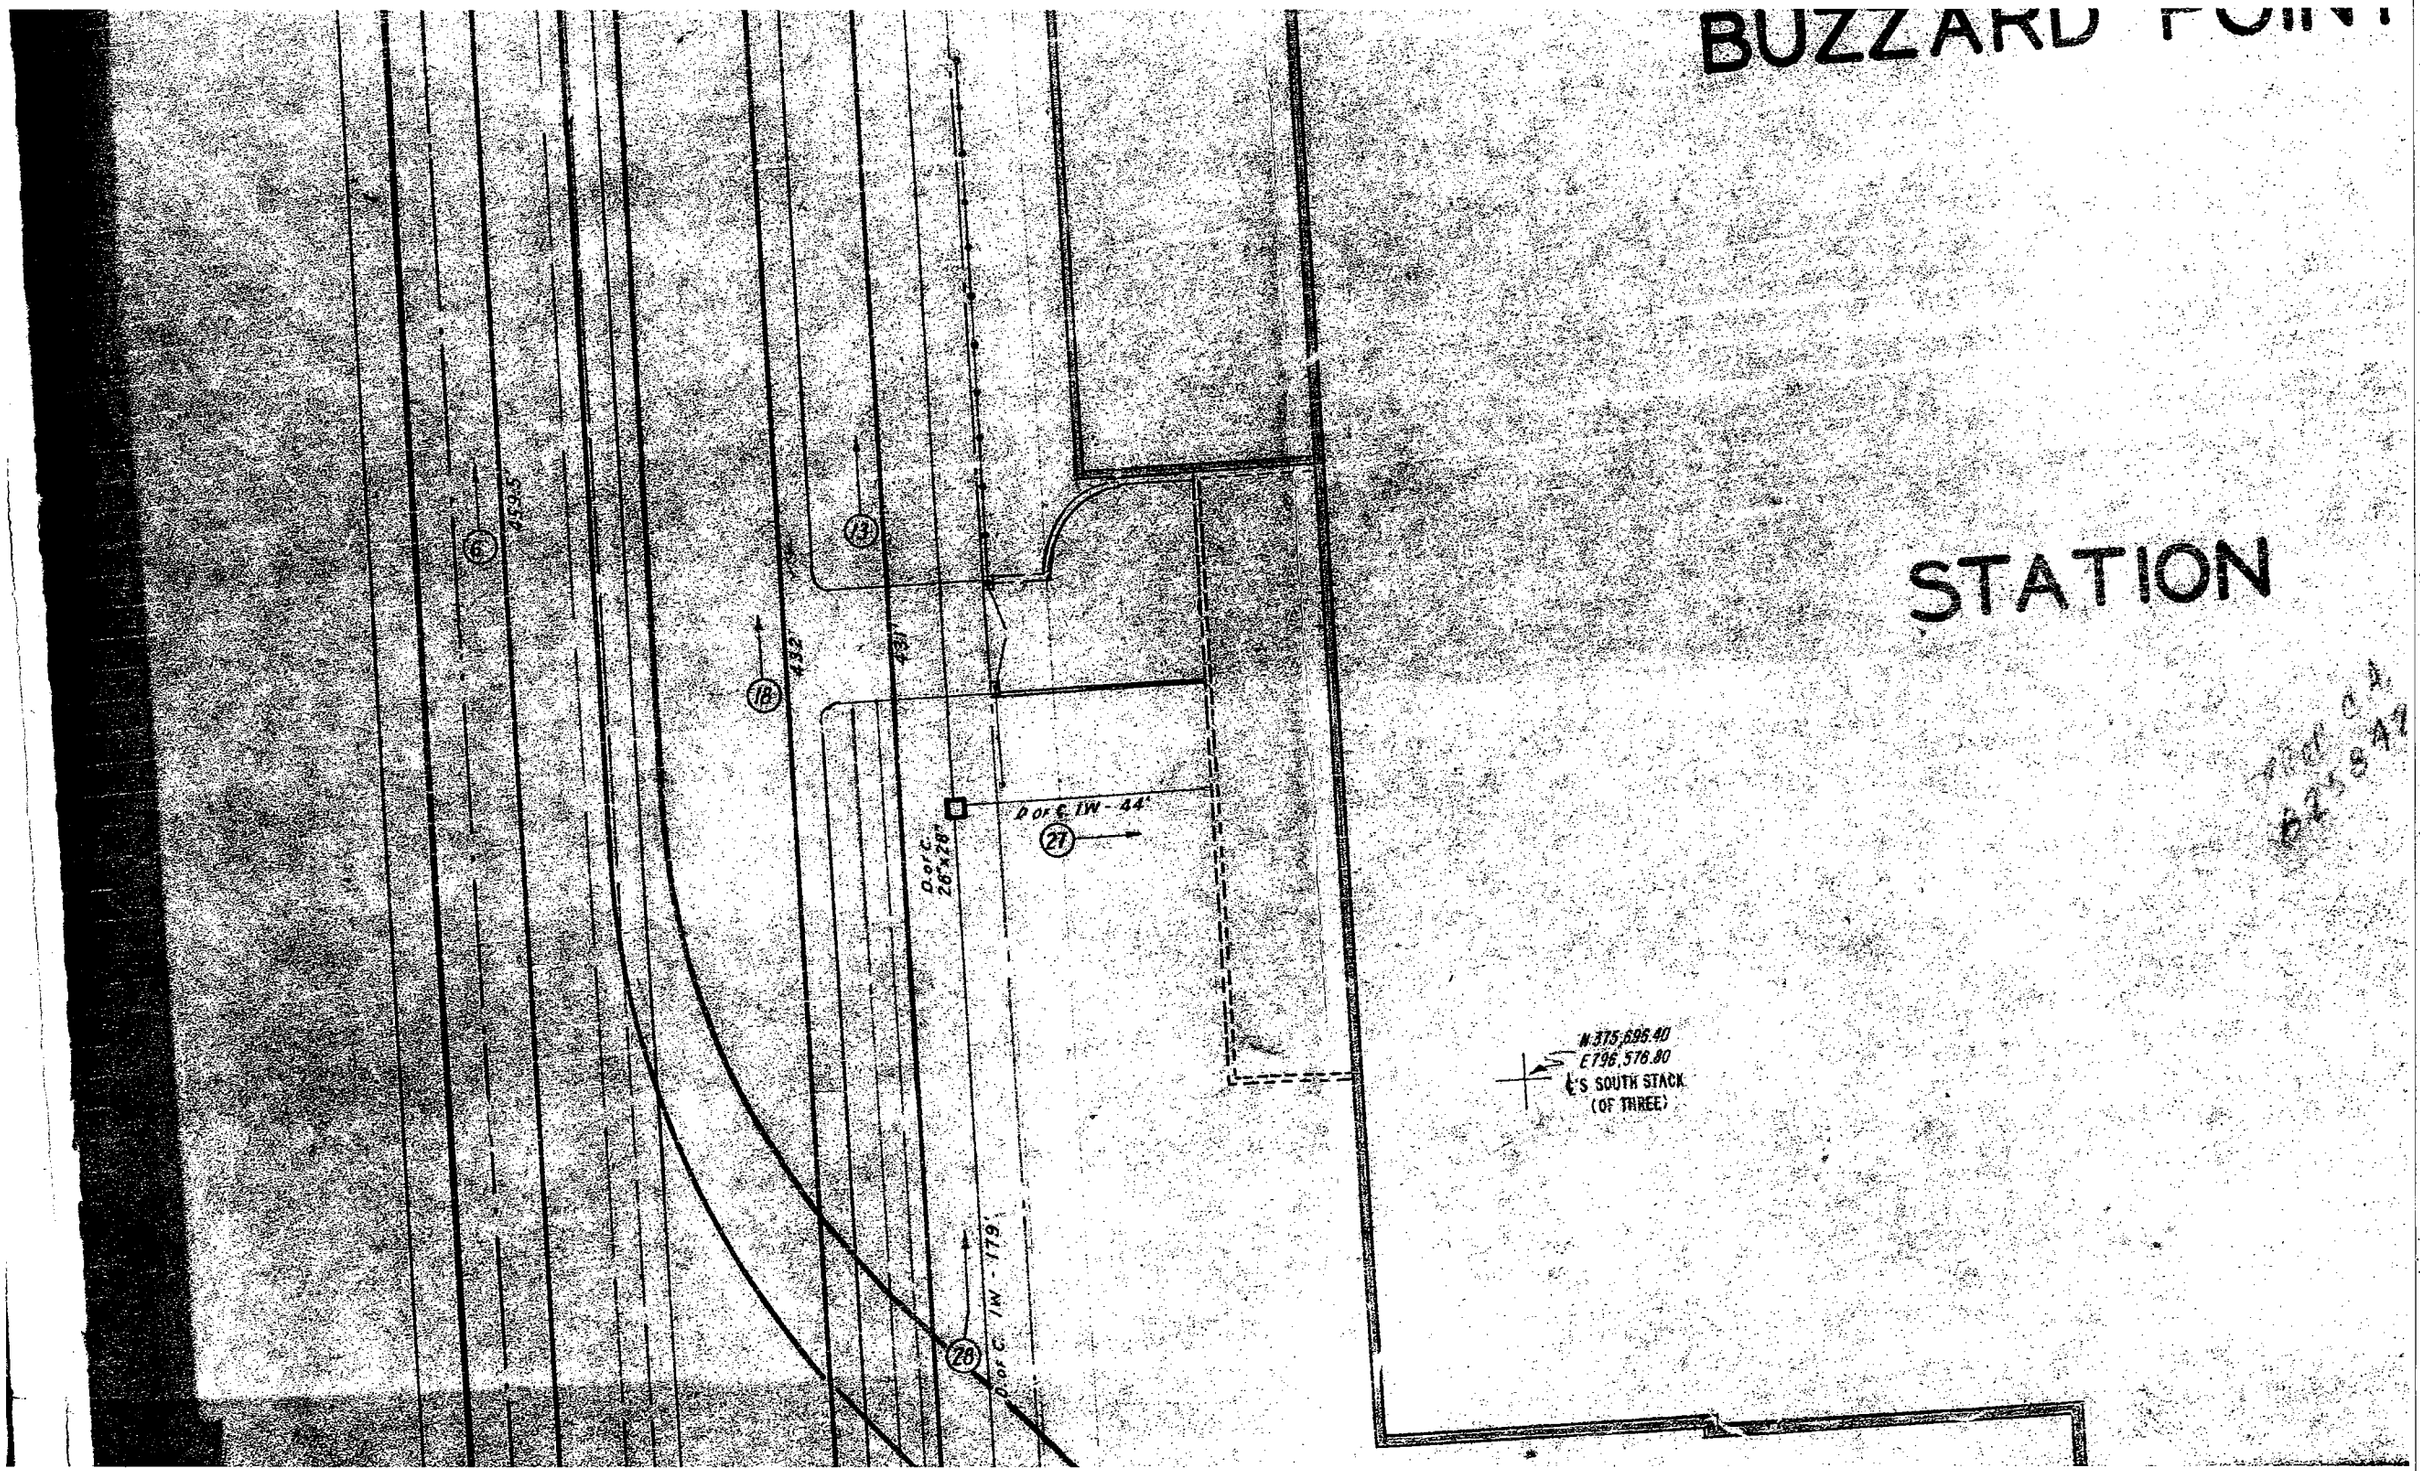
BUZZARD POINT
STATION
6
13
18
27
28
D of C. 1W - 44'
D of C. 26"x28"
D of C. 1W - 179'
N 375,696.40
E 796,576.80
℄'S SOUTH STACK
(OF THREE)

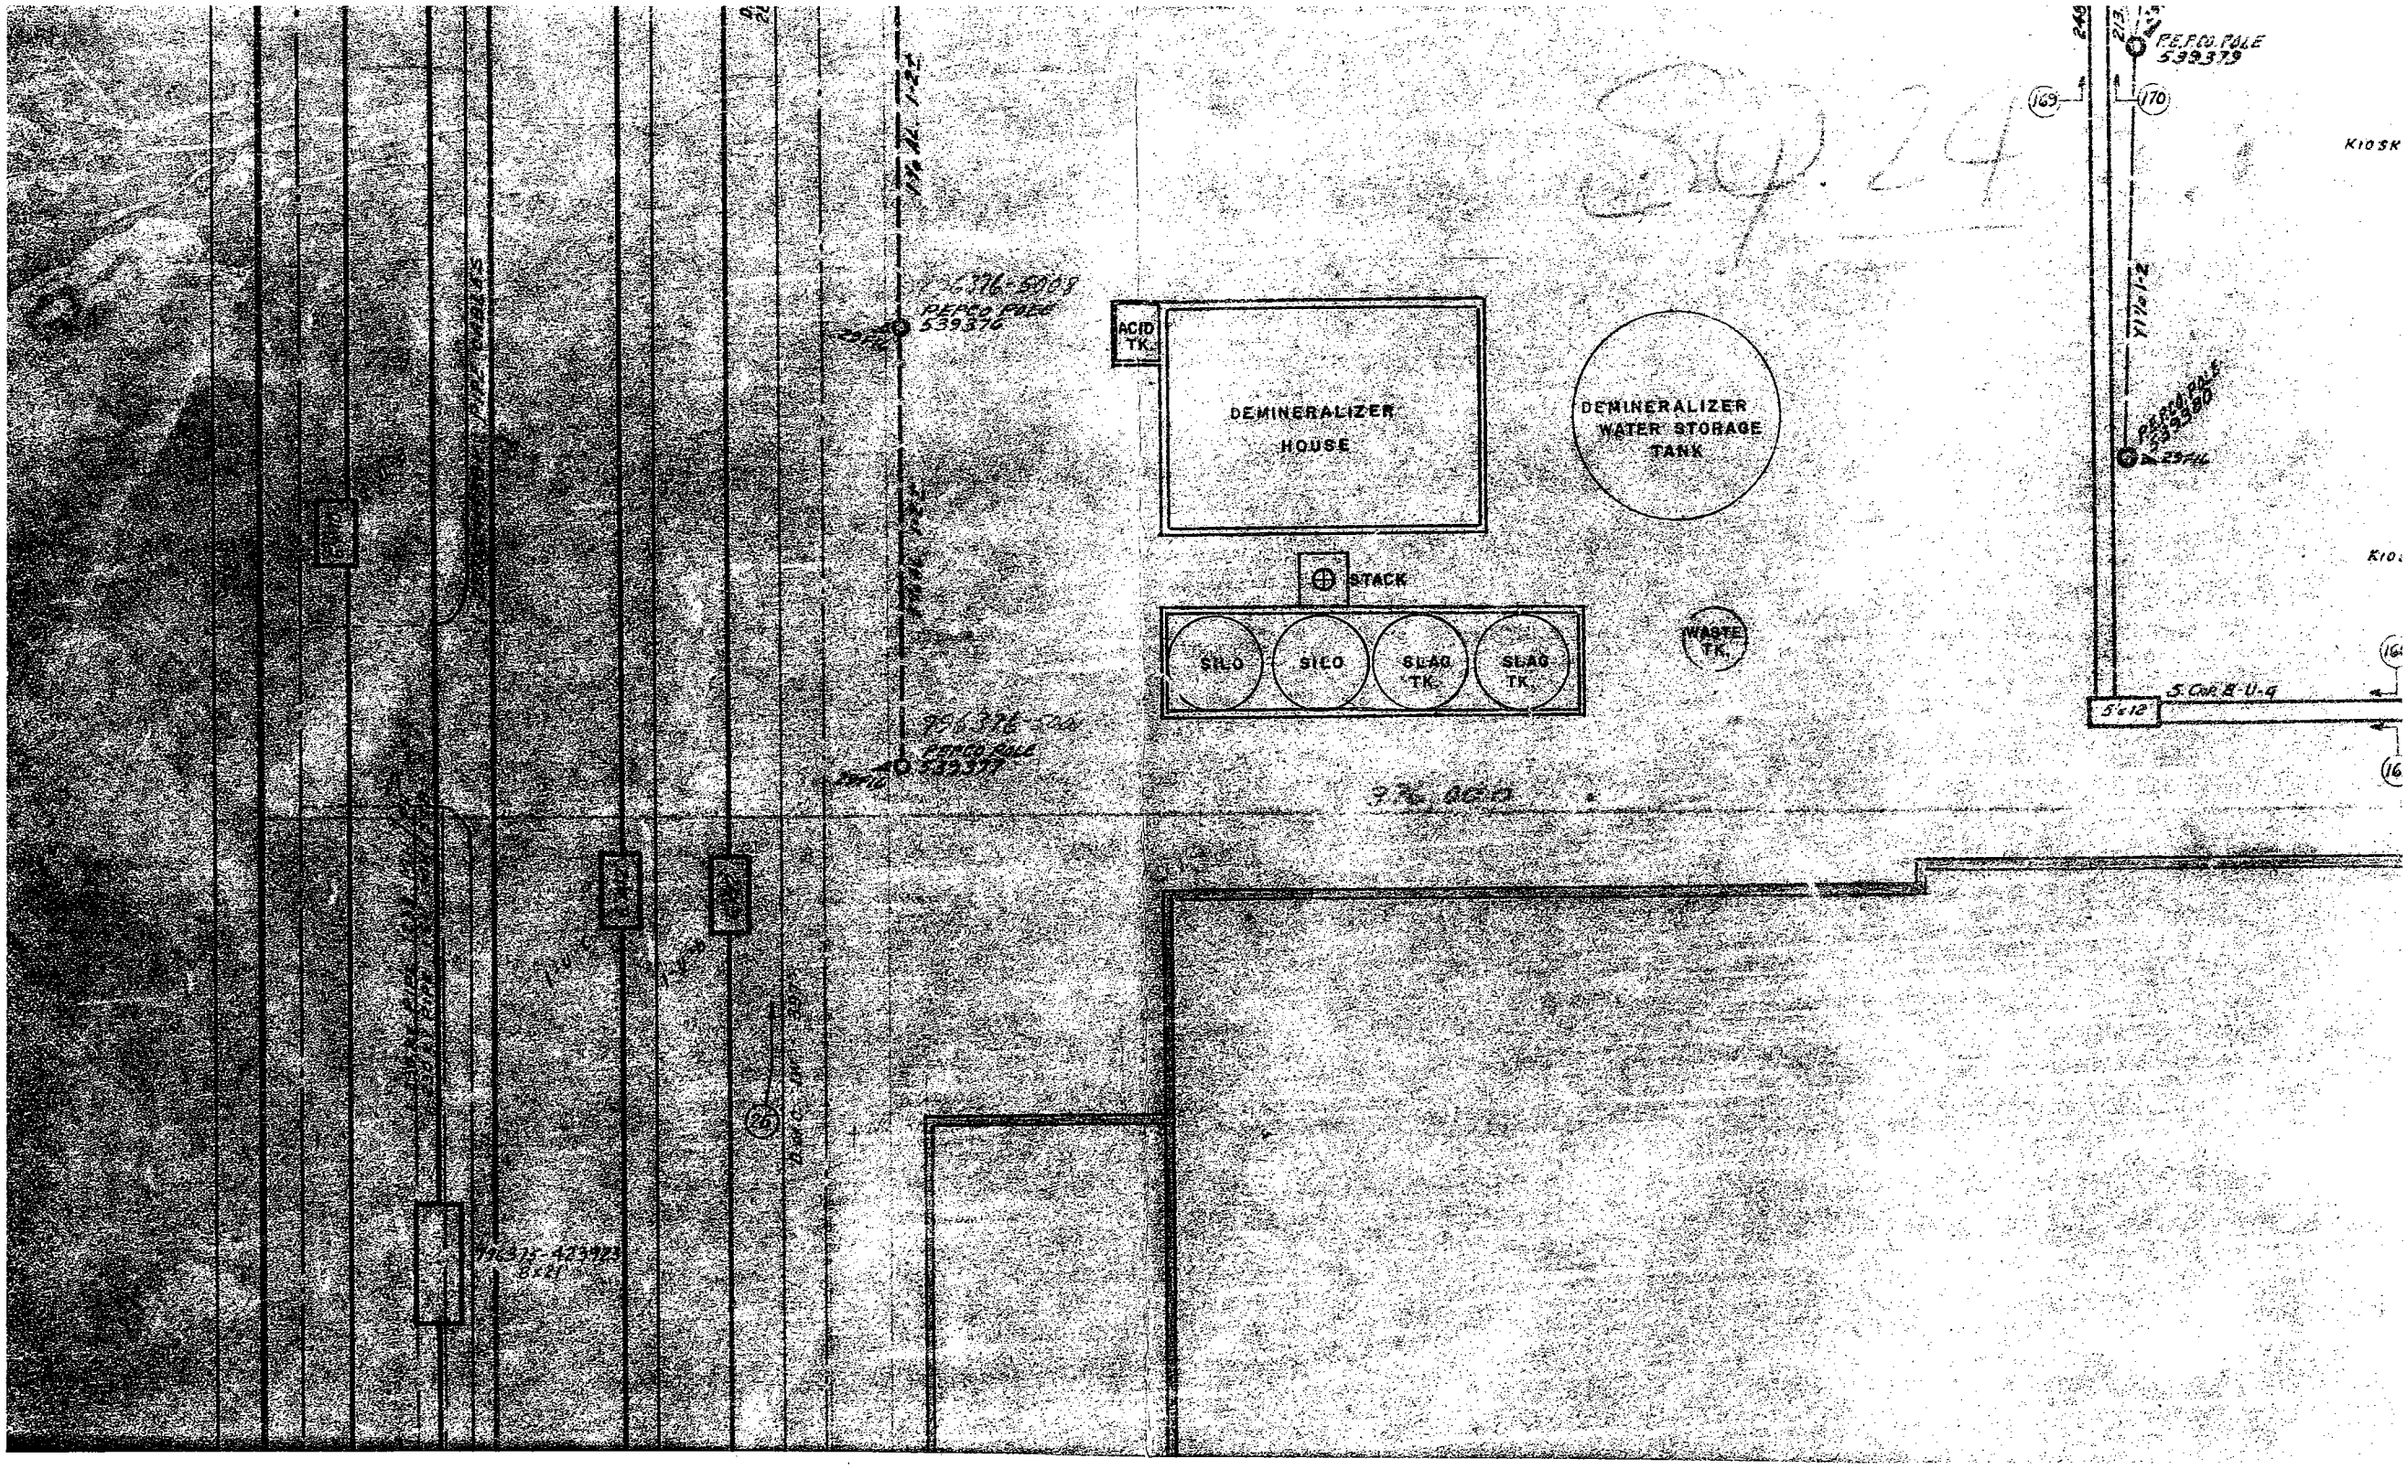

Sq 24
ACID TK.
DEMINERALIZER HOUSE
DEMINERALIZER WATER STORAGE TANK
STACK
SILO
SILO
SLAG TK.
SLAG TK.
WASTE TK.
P.E.P.CO. POLE 539379
P.E.P.CO. POLE 539380
P.E.P.CO. POLE 539376
P.E.P.CO. POLE 539377
KIOSK
5'x12'

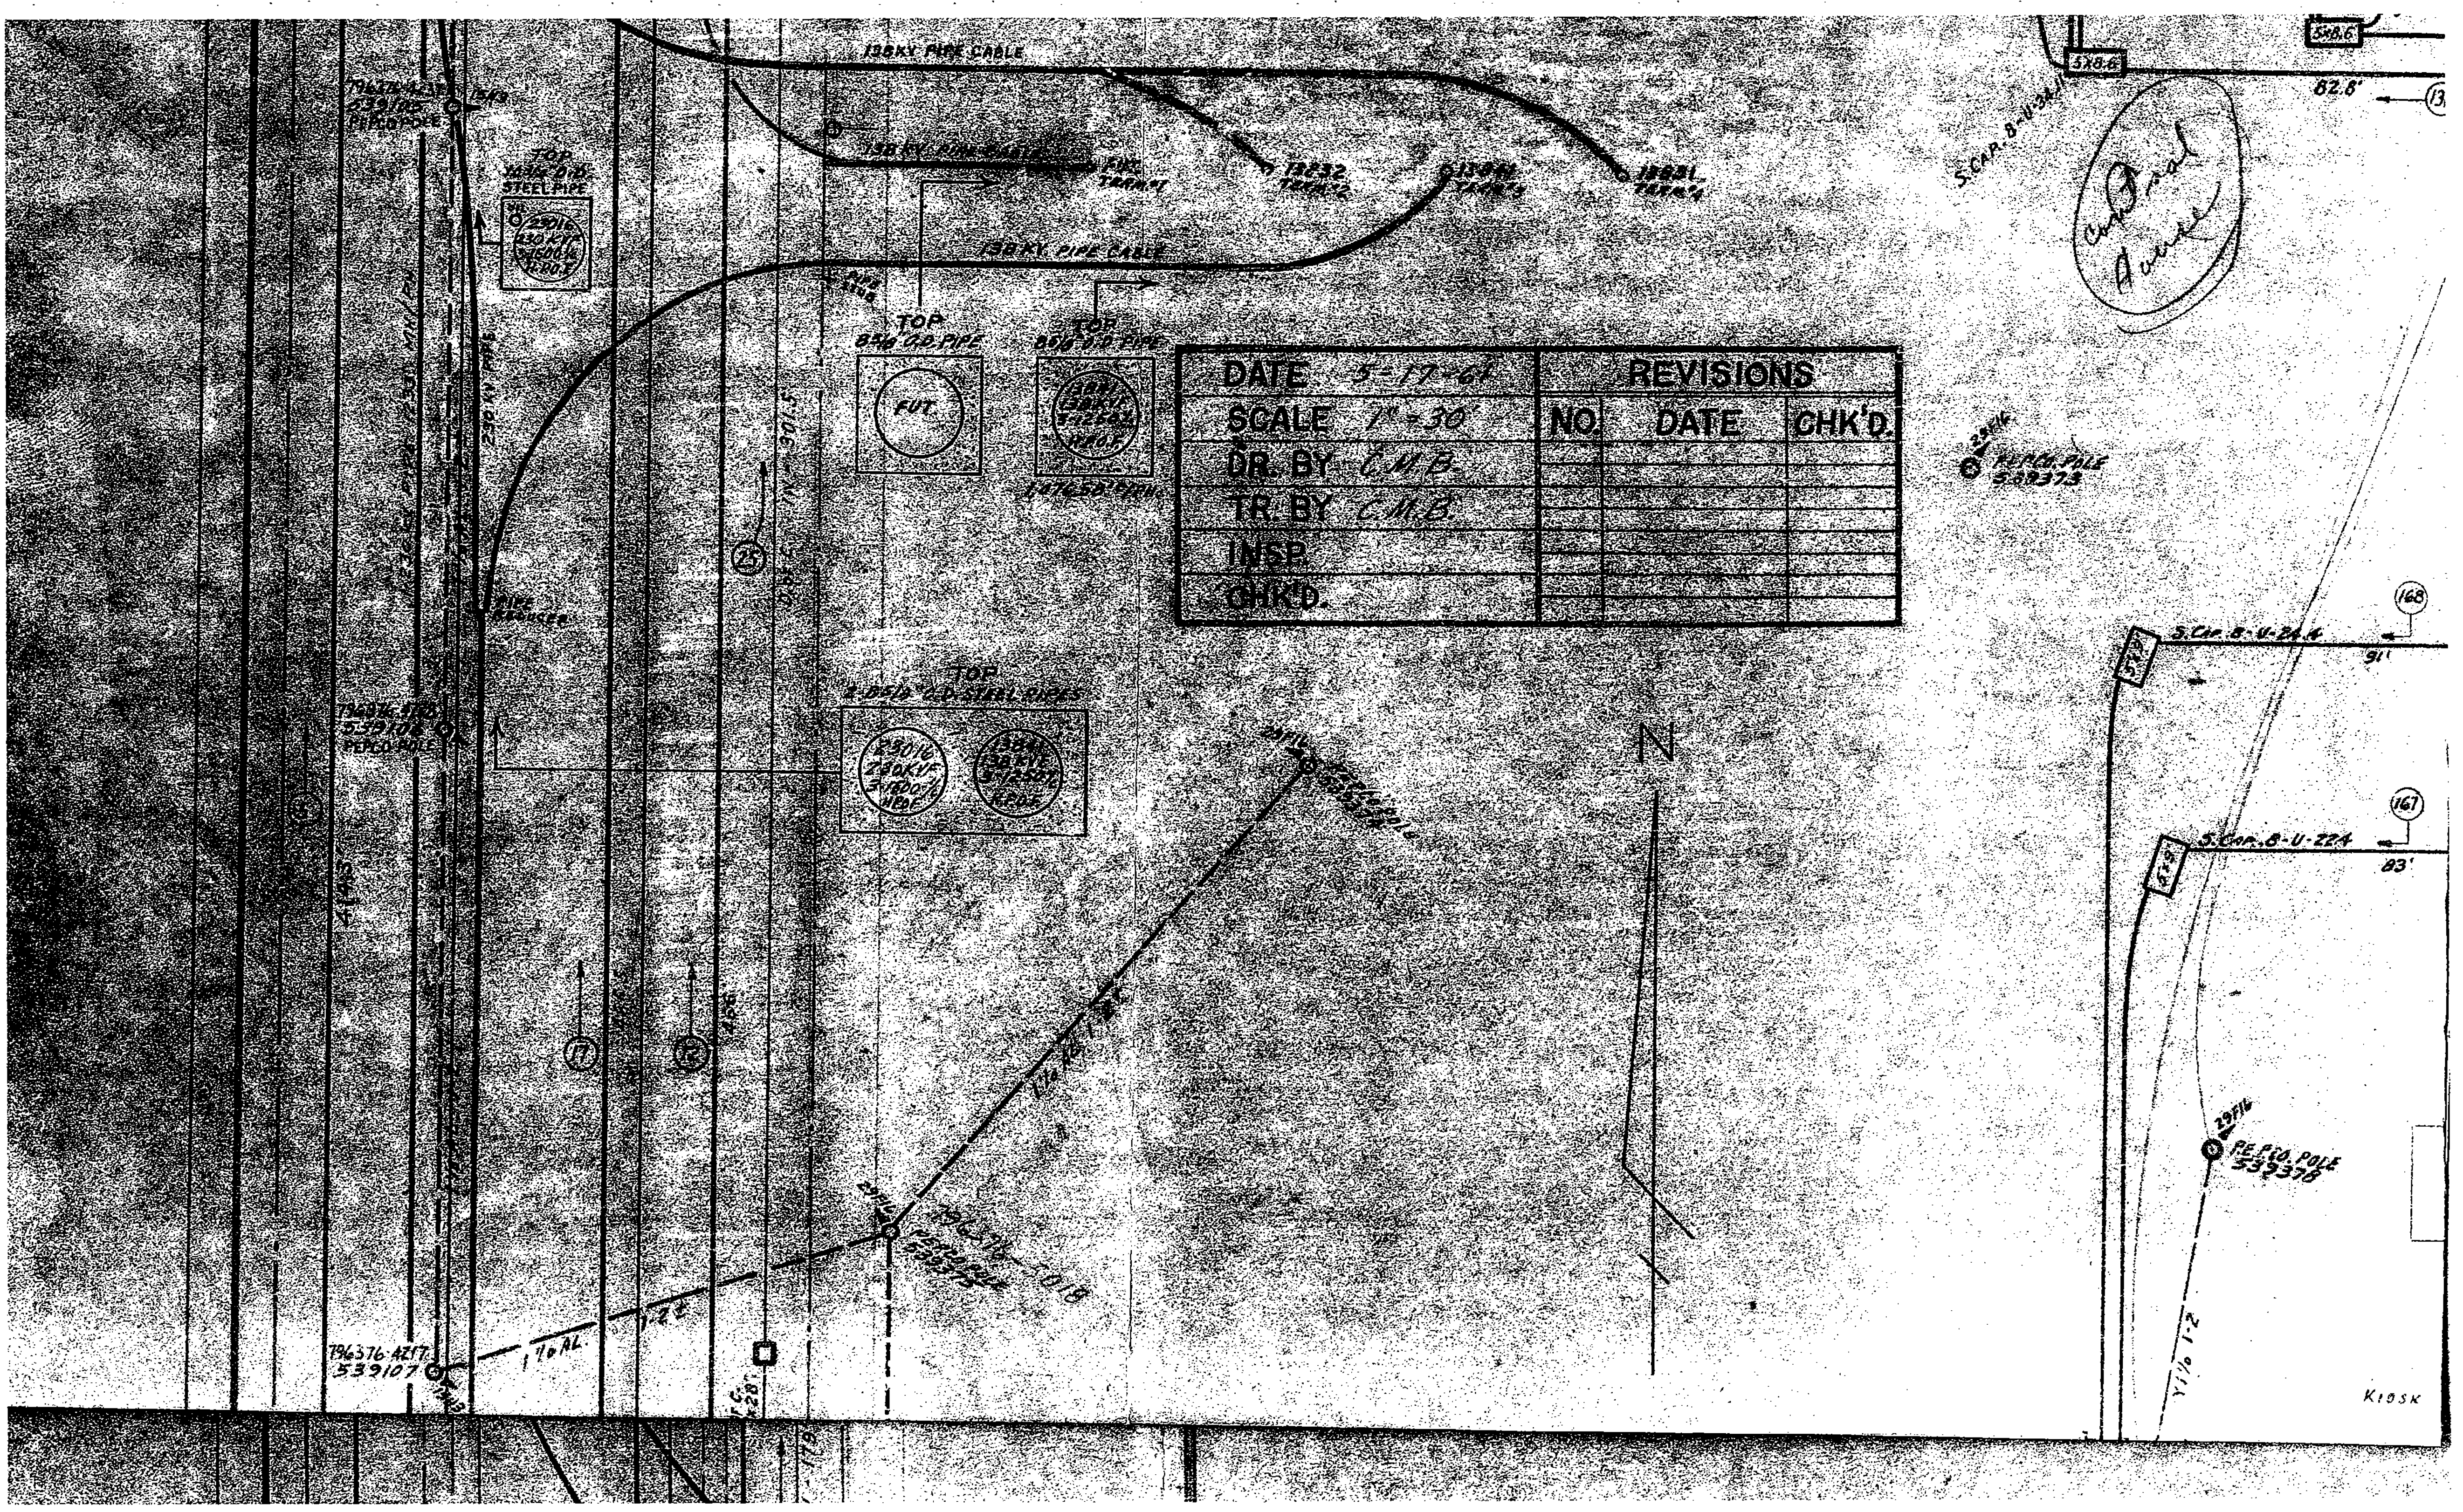

DATE 5-17-67
SCALE 1" = 30
DR. BY C.M.B.
TR. BY C.M.B.
INSP.
CHK'D.
REVISIONS
NO.
DATE
CHK'D.
138 KV PIPE CABLE
TOP
8 5/8" O.D. PIPE
FUT.
TOP
2-8 5/8" O.D. STEEL PIPES
230 KV PIPE
796376-AZ17
539107
1 1/0 AL
N
KIOSK
S.CAP. 8-U-22.4
S.CAP. 8-U-224
91'
83'
82.8'
168
167
25
17
18
5X8.6

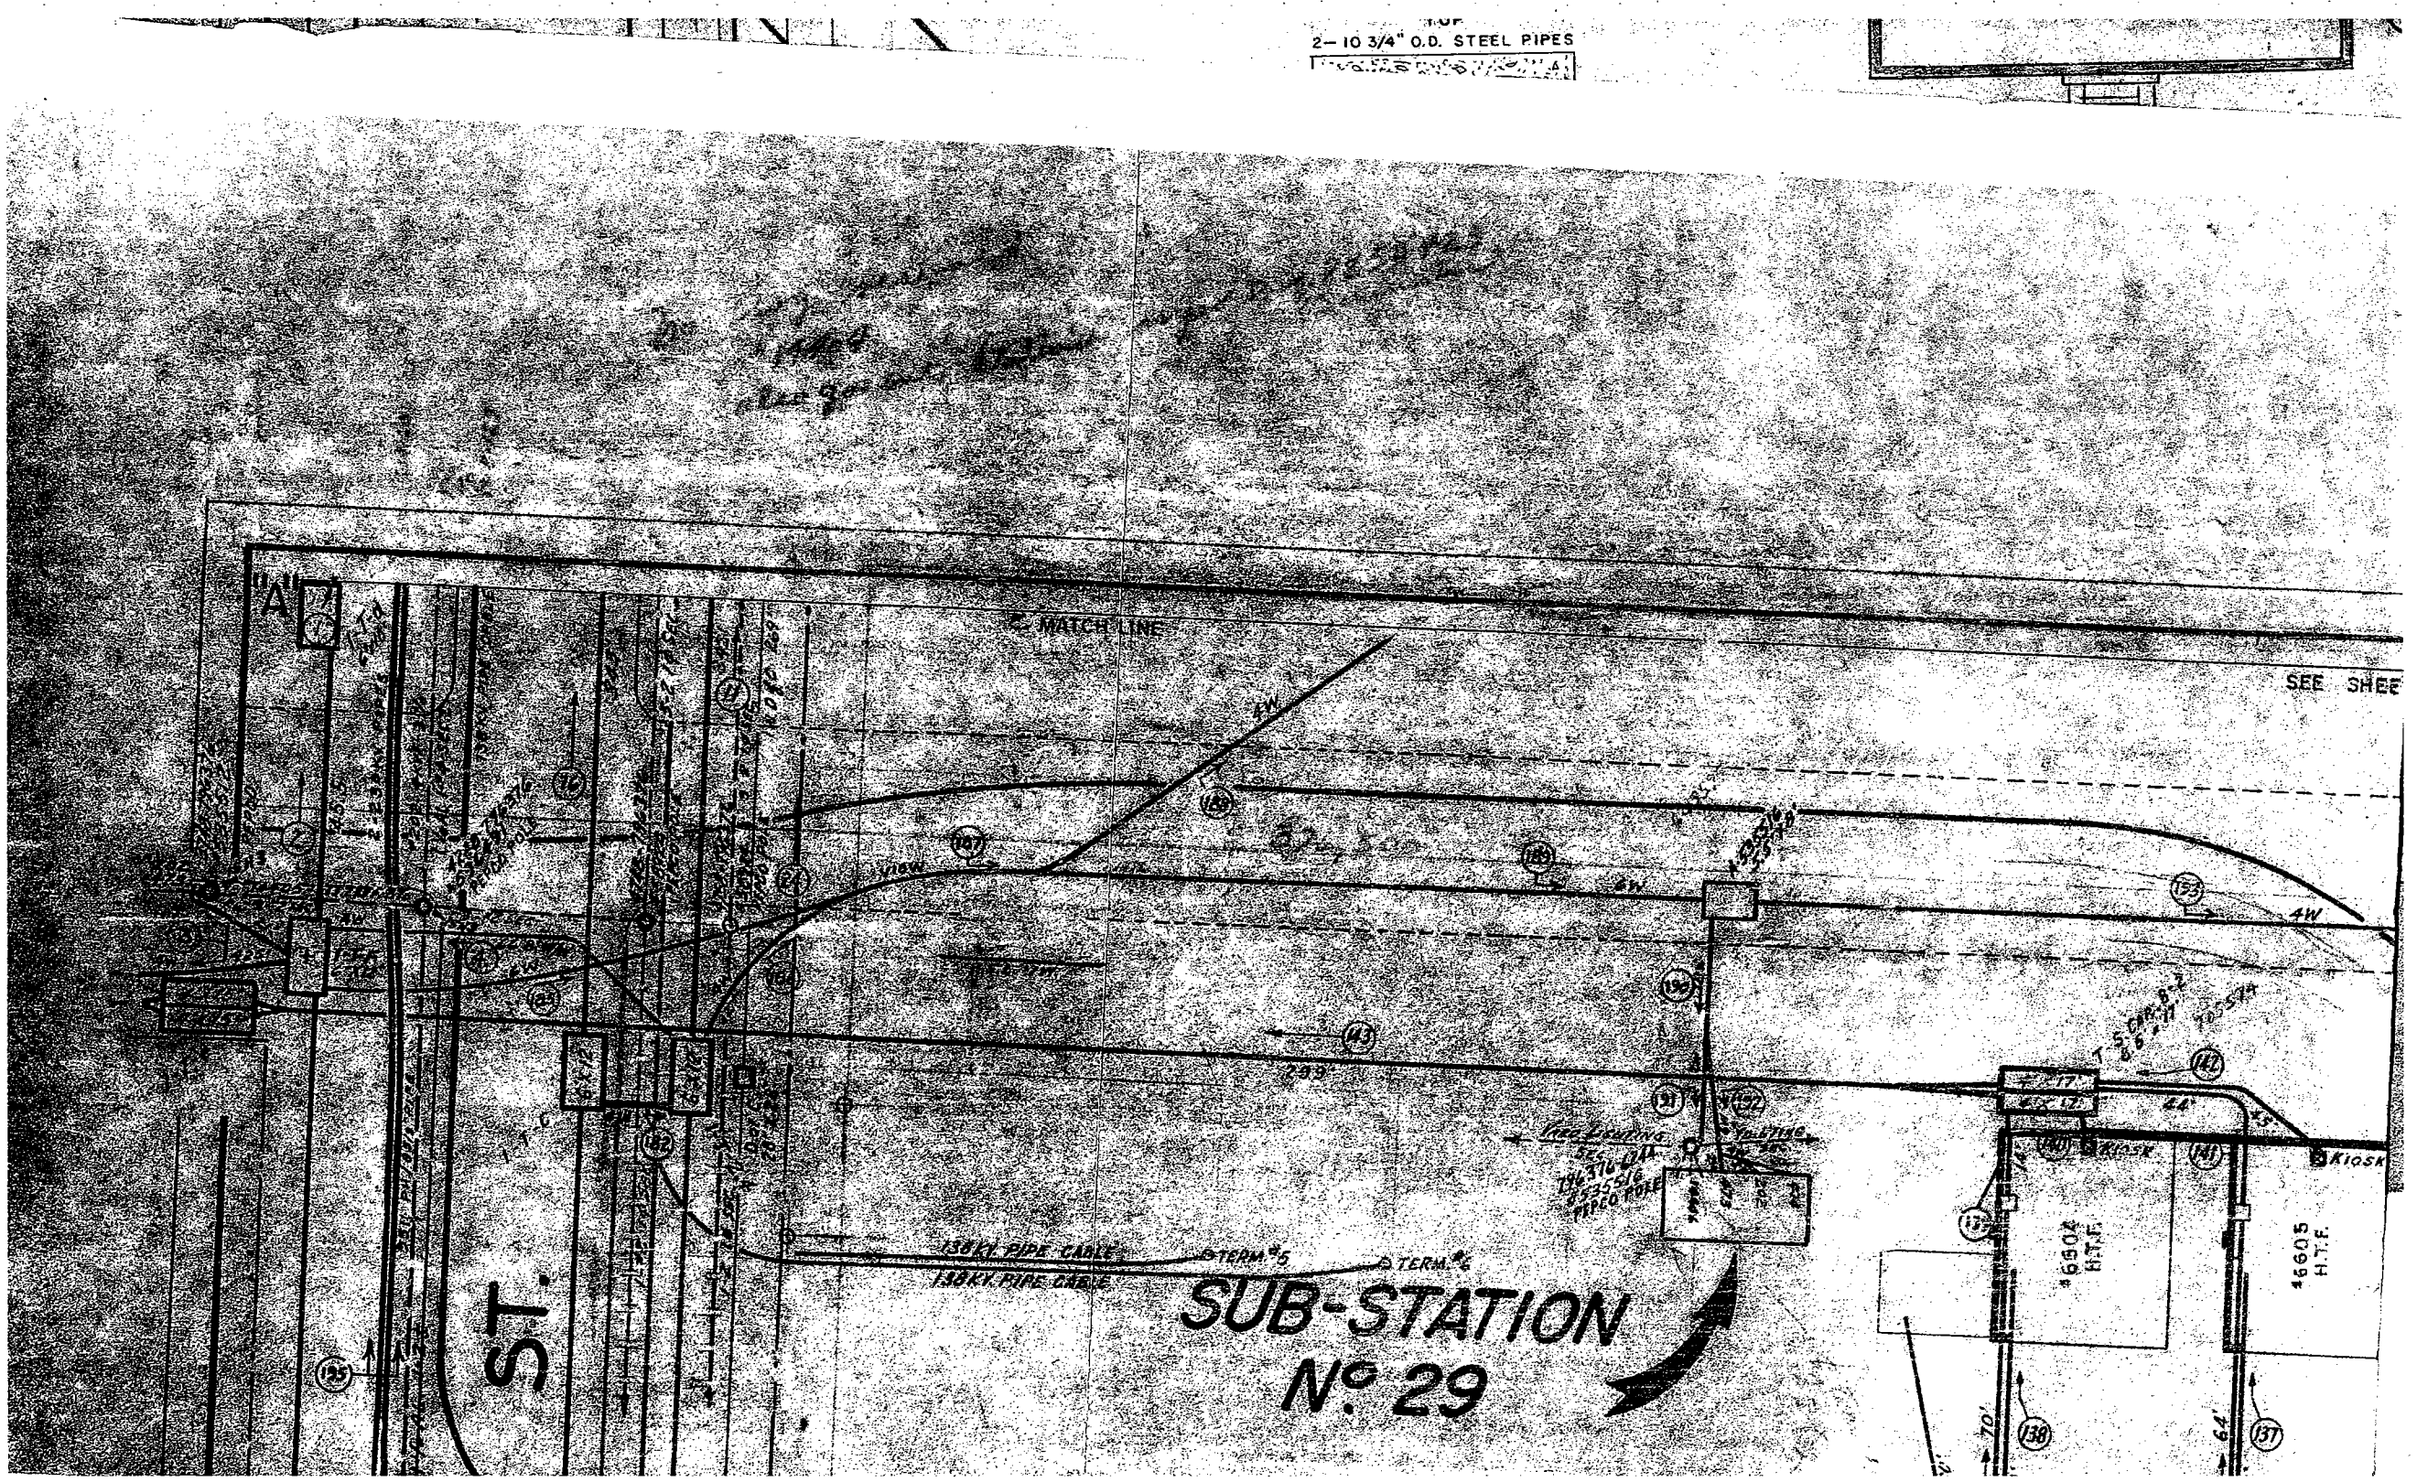
2-10 3/4" O.D. STEEL PIPES
"A"
MATCH LINE
SEE SHEE
4W
6W
KIOSK
138KV. PIPE CABLE
138KV. PIPE CABLE
TERM. #5
TERM. #6
SUB-STATION
Nº 29
ST.
#6604 H.T.F.
#6605 H.T.F.
70'
64'
44'
299'