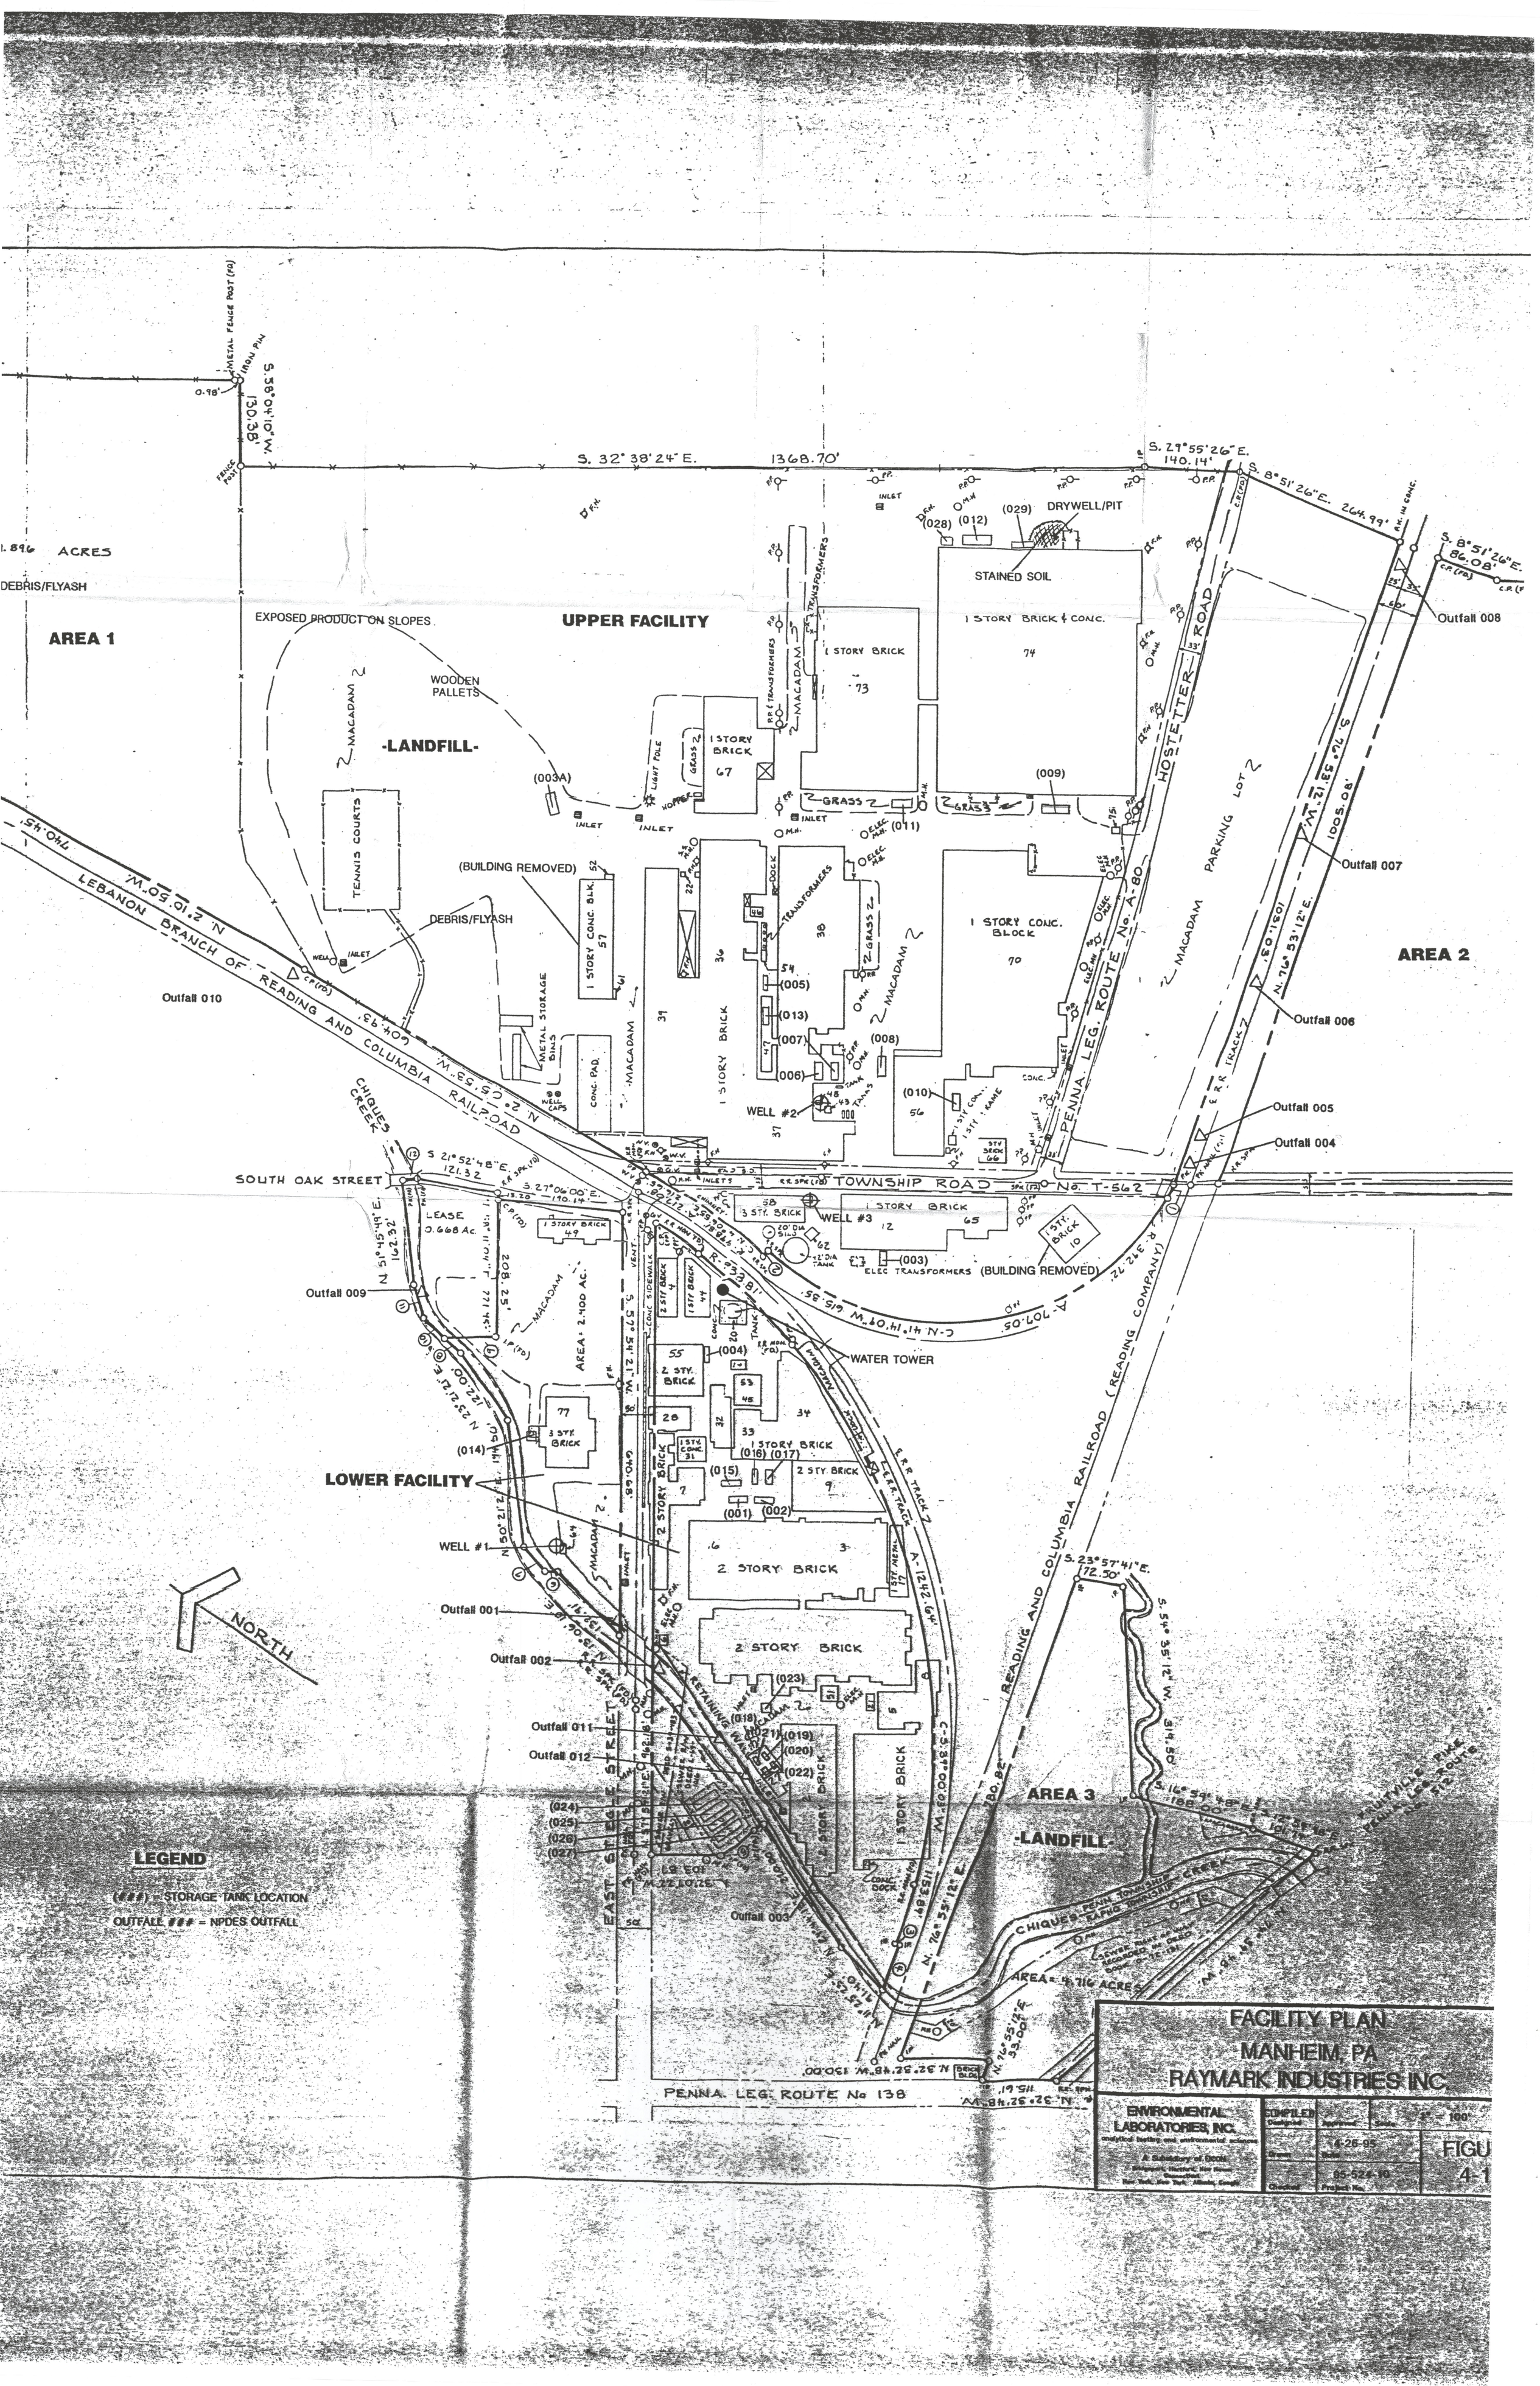
AREA 1
UPPER FACILITY
-LANDFILL-
EXPOSED PRODUCT ON SLOPES
WOODEN PALLETS
DEBRIS/FLYASH
TENNIS COURTS
(BUILDING REMOVED)
STAINED SOIL
DRYWELL/PIT
WELL #2
WELL #3
WELL #1
Outfall 010
Outfall 009
Outfall 008
Outfall 007
Outfall 006
Outfall 005
Outfall 004
Outfall 001
Outfall 002
Outfall 011
Outfall 012
Outfall 003
LEBANON BRANCH OF READING AND COLUMBIA RAILROAD
SOUTH OAK STREET
TOWNSHIP ROAD No. T-562
PENNA. LEG. ROUTE No. A-80
PENNA. LEG. ROUTE No 138
EAST STEELE STREET
WATER TOWER
LOWER FACILITY
AREA 2
AREA 3
-LANDFILL-
NORTH
LEGEND
(###) = STORAGE TANK LOCATION
OUTFALL ### = NPDES OUTFALL
FACILITY PLAN
MANHEIM, PA
RAYMARK INDUSTRIES INC.
ENVIRONMENTAL LABORATORIES, INC.
4-26-95
95-524-10
FIGU
4-1