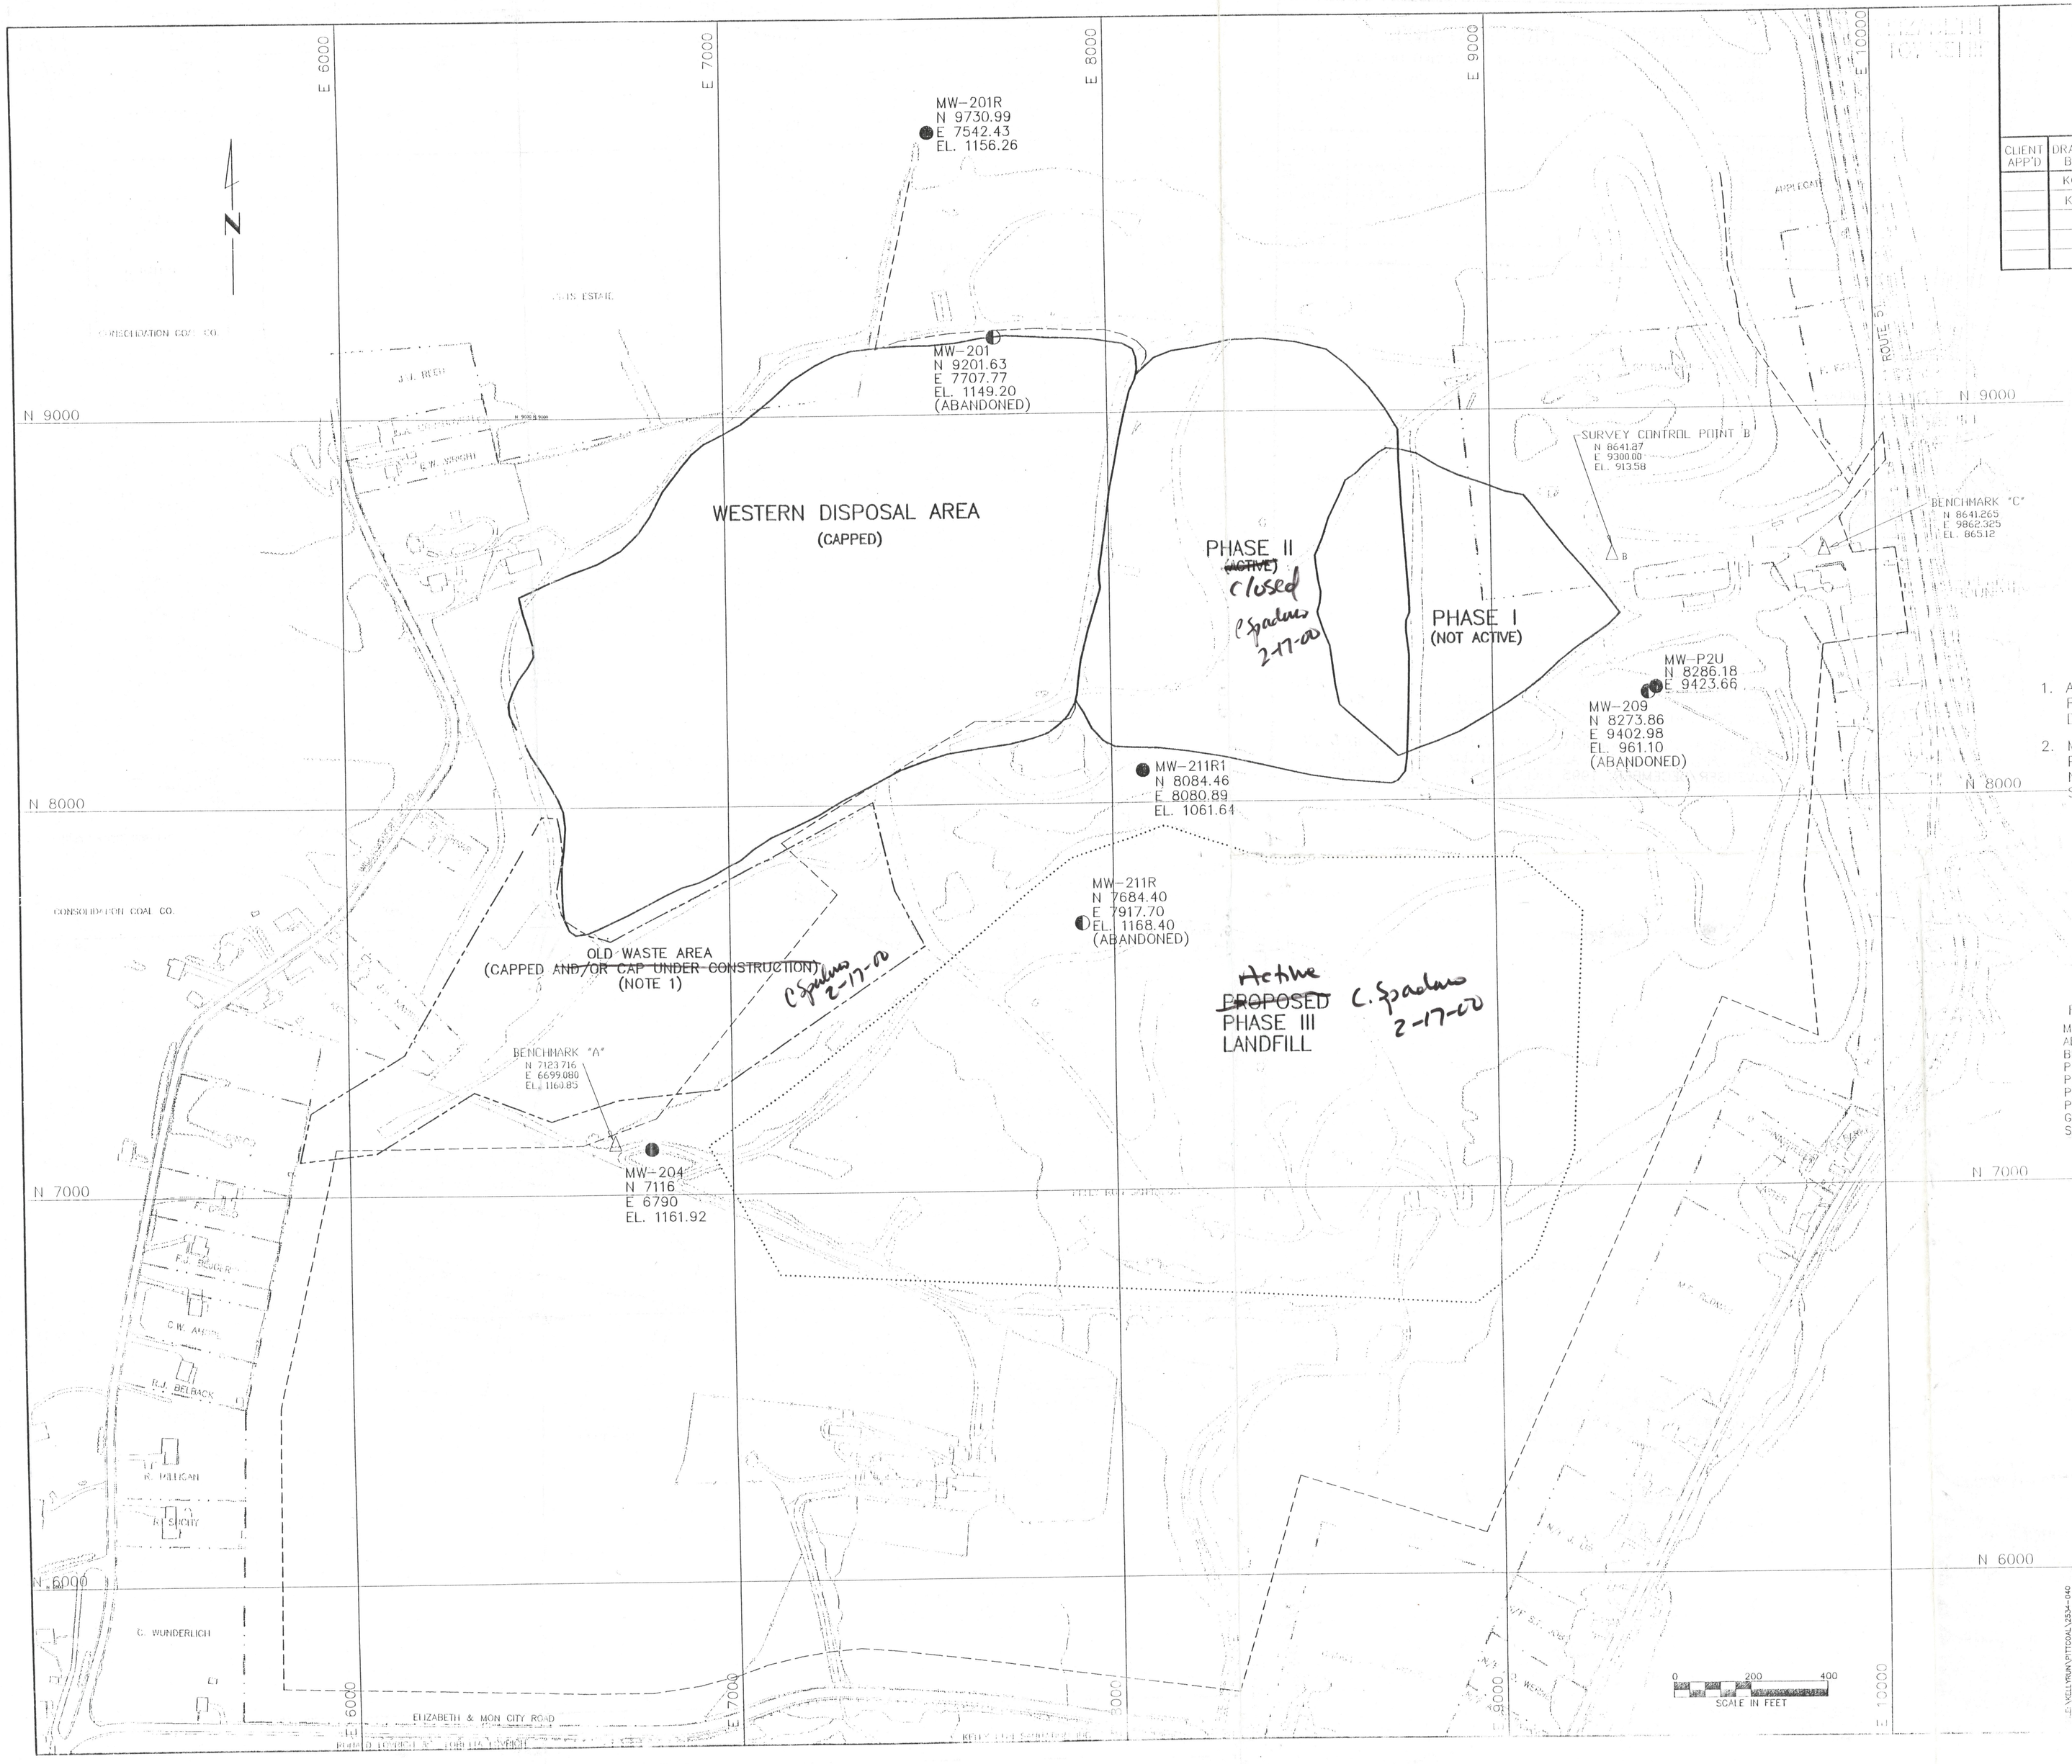

CONFIDENTIAL -- PROPRIETARY!

THIS DRAWING AND ALL INFORMATION CONTAINED HEREIN ARE THE PROPERTY OF DOW ENVIRONMENTAL, INCORPORATED, REPRODUCTION OR TRANSMITTAL IS PROHIBITED.

CLIENT APP'D	DRAWN BY	DESIGN BY	CHK'D	ENGR	REV	REVISED	DATE
	KG						02/07/96
	KG	JF	JMA		0	SUBMITTAL TO PENNSYLVANIA DEP	02/16/96

LEGEND

- PROPOSED PHASE III LANDFILL
- PROPERTY LINE
- PERMIT BOUNDARY
- APPROXIMATE LIMIT OF OLD WASTE AREA CAP
- MW-204 PITTSBURGH COAL MONITORING WELL
- MW-209 ABANDONED PITTSBURGH COAL MONITORING WELL

NOTES:

1. APPROXIMATE LIMIT OF CAP ON OLD WASTE AREA WAS OBTAINED FROM OLD WASTE AREA STAGE I CAP CONSTRUCTION PLAN DRAWING 95-632-E3, ALMES & ASSOCIATES, INC.
2. MONITORING WELL COORDINATES AND ELEVATIONS PROVIDED BY PENN LAND SURVEYORS BASED ON SEPTEMBER, 1990 AND NOVEMBER/DECEMBER, 1995 FIELD SURVEYS. WELL ELEVATIONS SHOT AT GROUND SURFACE NEAR WELL.

REFERENCE:

MAPPING COMPILED BY STEREOPHOTOGRAMMETRIC METHODS FROM 1" = 667' SCALE AERIAL PHOTOGRAPHY FLOWN BY TVGA ON 4/26/95. MAPPING COMPILED WITHOUT BENEFIT OF A FIELD EDIT.
PROPERTY BOUNDARIES, WESTERN DISPOSAL AREA, PHASE I, PHASE II, AND PROPOSED PHASE III DISPOSAL AREAS WERE TAKEN FROM DRAWING C-01, SITE PLAN, BENWOOD LIMESTONE GROUNDWATER ASSESSMENT AND EVALUATION WORK PLAN, BY CE CONSULTANTS, INC. DATED: MAY, 1995.
GRID NORTHING AND EASTING VALUES ARE BASED ON A LOCAL KELLY RUN SANITATION, INC. COORDINATE SYSTEM.

APPROVED PLANS
ID#
PAD048010022

Pennsylvania Dept. of Environmental Resources
Waste Management
Date: 4-3-97
Approved by: C. Spadaro

Dow
Dow Environmental

PITTSBURGH COAL GROUNDWATER ASSESSMENT
SITE PLAN

KELLY RUN LANDFILL — ELIZABETH, PA

CLIENT: KELLY RUN SANITATION, INC.		JOB NO. 2534-012	
SCALE: AS SHOWN	DRAWING NUMBER	G-1	REV 0

Z:\KELLYRUN\PITTCOAL\2534-040

\SHARED\KELLYRUN\PITTCOAL\2534-040 Tue Feb 13 14:32:03 1996