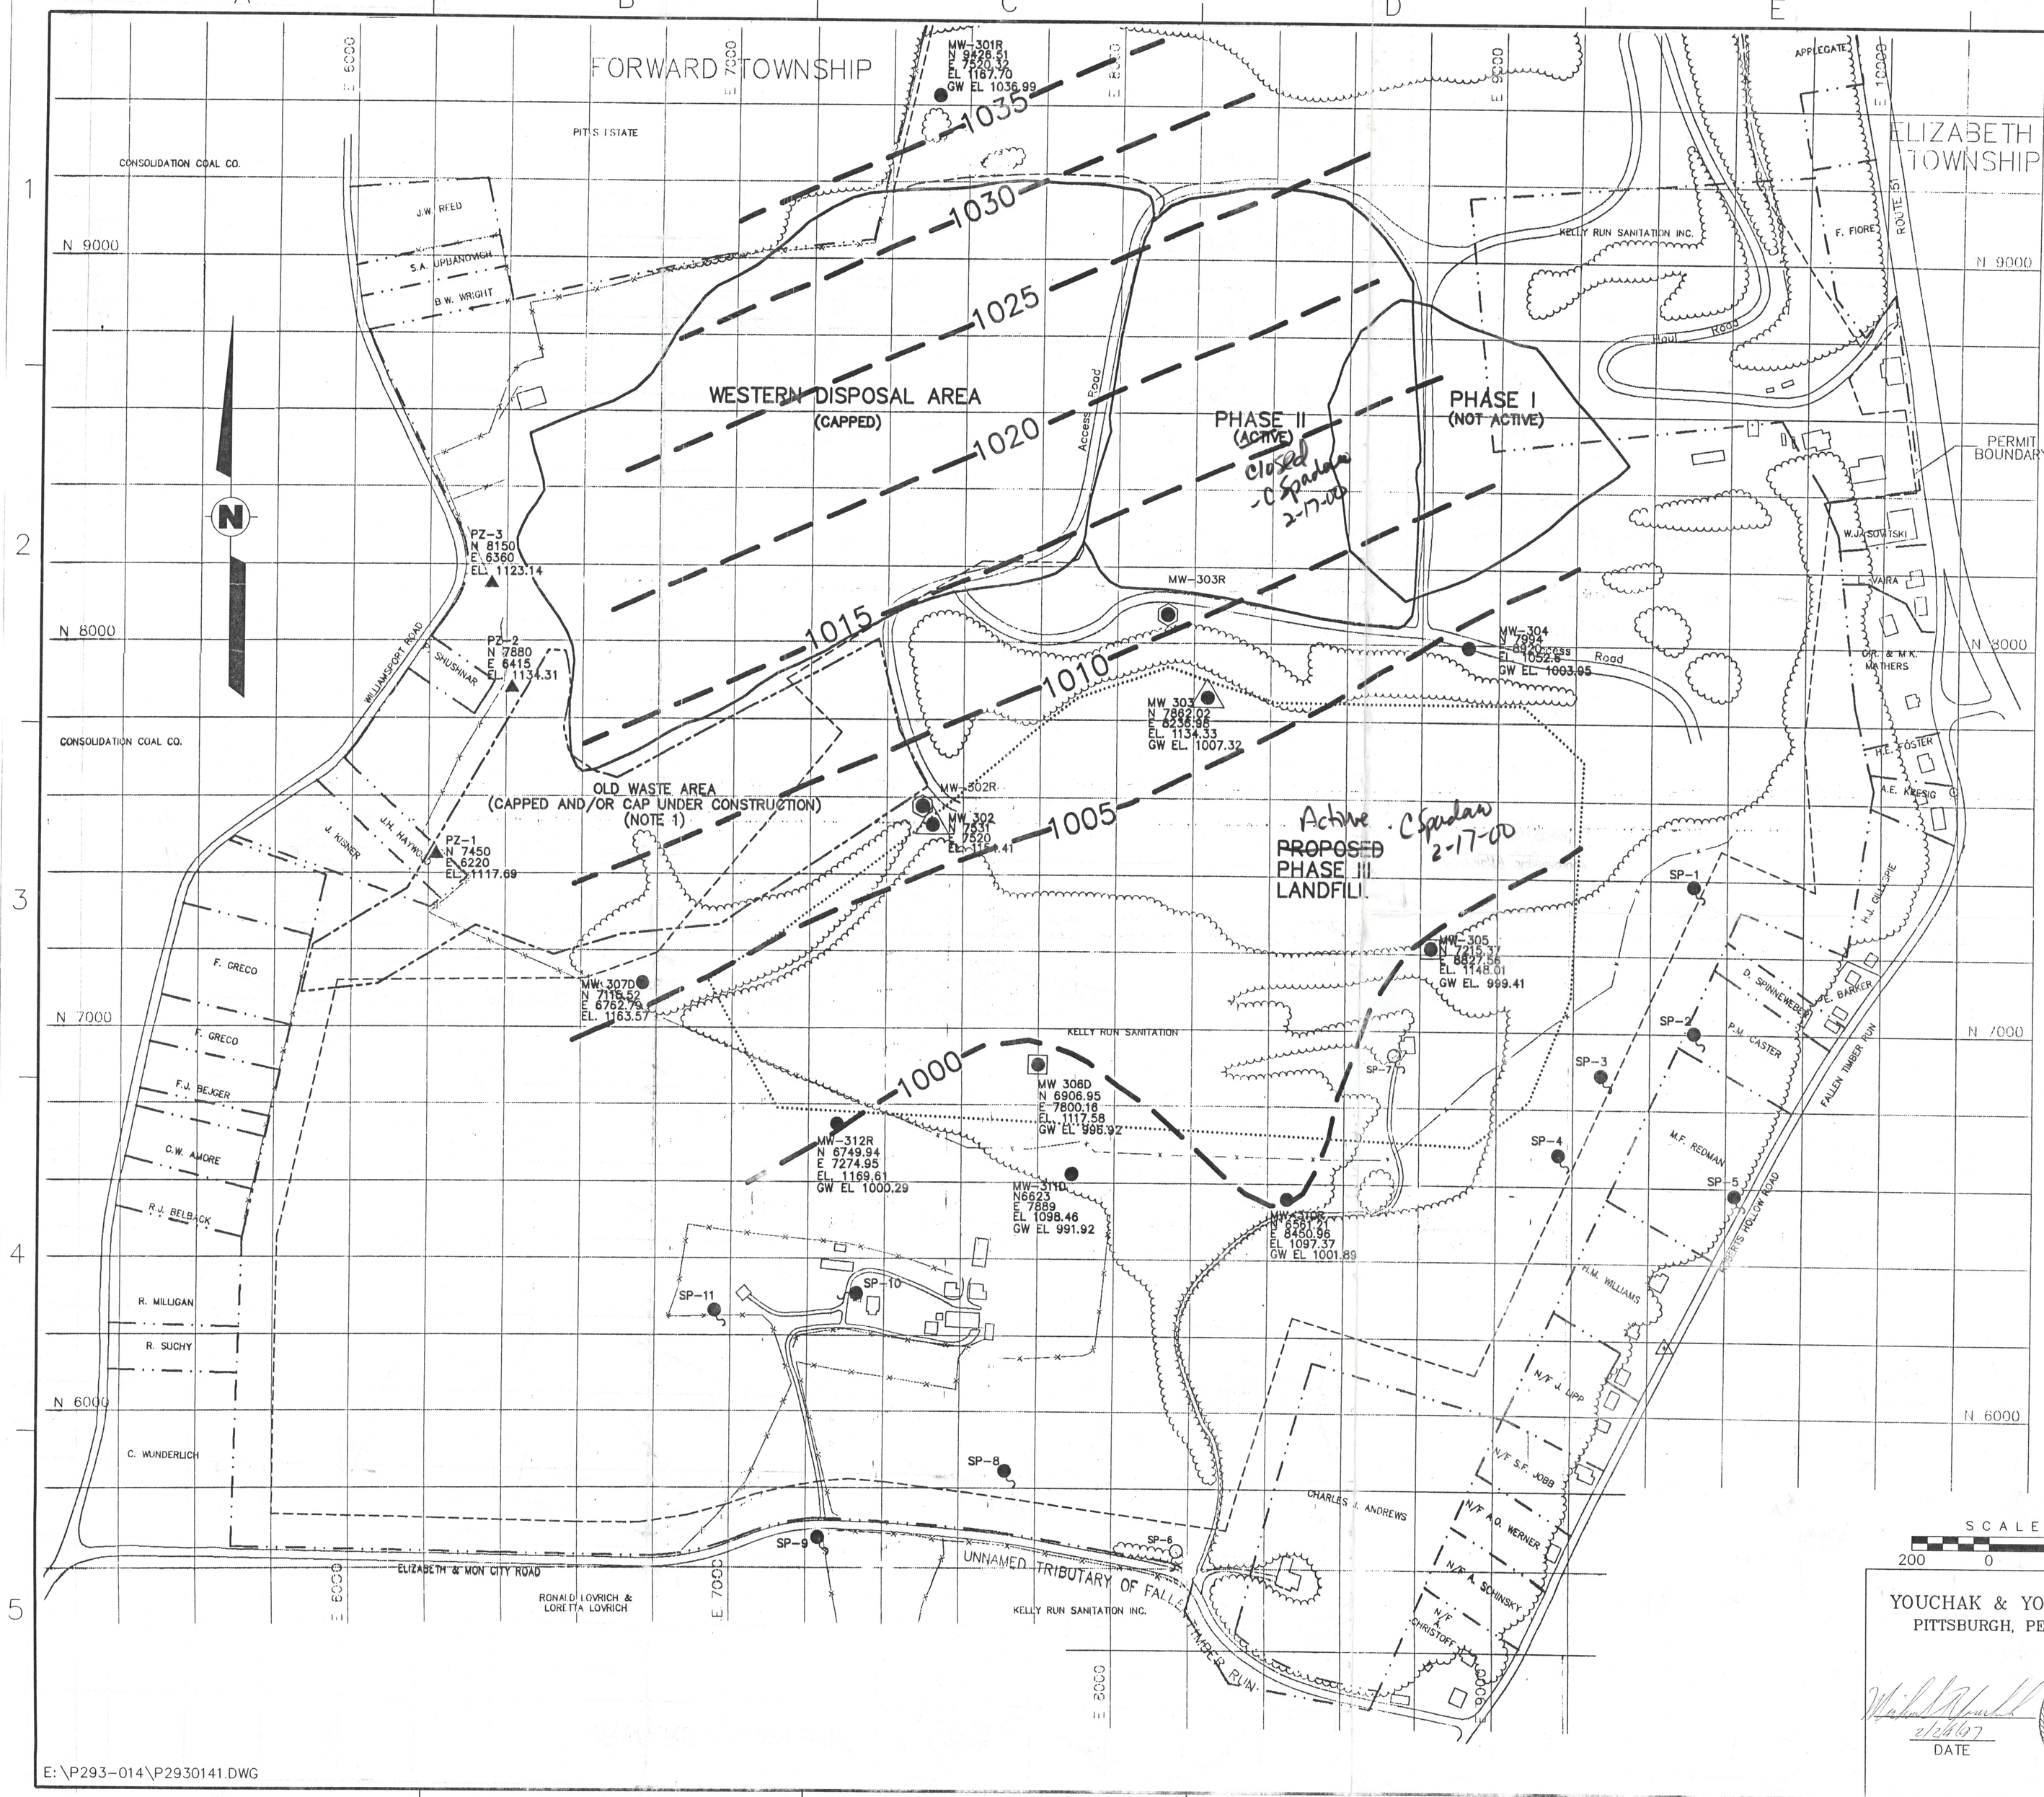

LEGEND

- PHASE III LANDFILL DISPOSAL LIMIT AS APPROVED ON FEBRUARY 6, 1997
- PROPERTY LINE
- PERMIT BOUNDARY
- APPROXIMATE LIMIT OF OLD WASTE AREA CAP
- SP-9 SPRING SAMPLE LOCATION (ACTIVE)
- SP-6 SPRING SAMPLE LOCATION (ABANDONED)
- MW-312R BENWOOD LIMESTONE MONITORING WELL (EXISTING)
- PZ-3 BENWOOD LIMESTONE PIEZOMETER
- 1015 GROUNDWATER CONTOUR AND ELEVATION, DASHED WHERE INFERRED (WATER LEVELS WERE MEASURED ON 12-15-95)
- MW-305 EXISTING BENWOOD LIMESTONE MONITORING WELL TO BE DE-COMMISSIONED
- MW-302 EXISTING BENWOOD LIMESTONE MONITORING WELL TO BE RE-LOCATED
- MW-302R PROPOSED LOCATION OF NEW BENWOOD LIMESTONE MONITORING WELL

APPROVED PLANS ID#
PAD004810222
Pennsylvania Dept. of Environmental Resources Waste Management
Date: 4-3-97
Approved by: [illegible]

REFERENCE:
PORTIONS OF THE BASE MAP WERE TAKEN FROM DRAWING C-01, SITE PLAN, BENWOOD LIMESTONE GROUNDWATER ASSESSMENT AND EVALUATION WORK PLAN, BY CE CONSULTANTS, INC. DATED: MAY, 1995.
GRID NORTHING AND EASTING VALUES ARE BASED ON A LOCAL KELLY RUN SANITATION, INC. COORDINATE SYSTEM.

GENERAL NOTES

1. APPROXIMATE LIMIT OF CAP ON OLD WASTE AREA WAS OBTAINED FROM OLD WASTE AREA STAGE I CAP CONSTRUCTION PLAN DRAWING 95-632-E3, ALMES & ASSOCIATES, INC.
2. MONITORING WELL AND PIEZOMETER COORDINATES AND ELEVATIONS PROVIDED BY PENN LAND SURVEYORS BASED ON SEPTEMBER, 1990 AND NOVEMBER/DECEMBER, 1995 FIELD SURVEYS. WELL ELEVATIONS SHOT AT GROUND SURFACE NEAR WELL OR PIEZOMETER.
3. THIS DRAWING WAS RETRIEVED FROM DOW ENVIRONMENTAL DRAWING No. G-2 AND SUBSEQUENTLY AMENDED FOR THIS SUBMISSION.

ISSUED
FEB 24 1997

SCALE (FEET)
200 0 200 400

YOUCHAK & YOUCHAK, INC.
PITTSBURGH, PENNSYLVANIA

2/24/97
DATE

COMMONWEALTH OF PENNSYLVANIA
REGISTERED PROFESSIONAL
MICHAEL T. YOUCHAK
ENGINEER
038150-E

REV	DATE	DESCRIPTION	BY	CKD	APP

DES	MTY	2/97	PROJECT NO.: P293-014 DATE: FEB., 1997
DRN	LRH	2/97	PROJECT : KELLY RUN LANDFILL BENWOOD GMW MINOR PERMIT MODIFICATION
CHK	MTY	2/97	
REV			SHEET TITLE : PROPOSED BENWOOD LIMESTONE GROUNDWATER MONITORING PLAN
APP			
PRJ MGR			
OPER			

KELLY RUN SANITATION, INC.

SHEET 1 OF 1
DRAWING NUMBER
P293-014-1