S:\IND PROJECTS\Honeywell\07-Claymont\Reports\RFI\Figures\CLAY-RFI-03.DWG

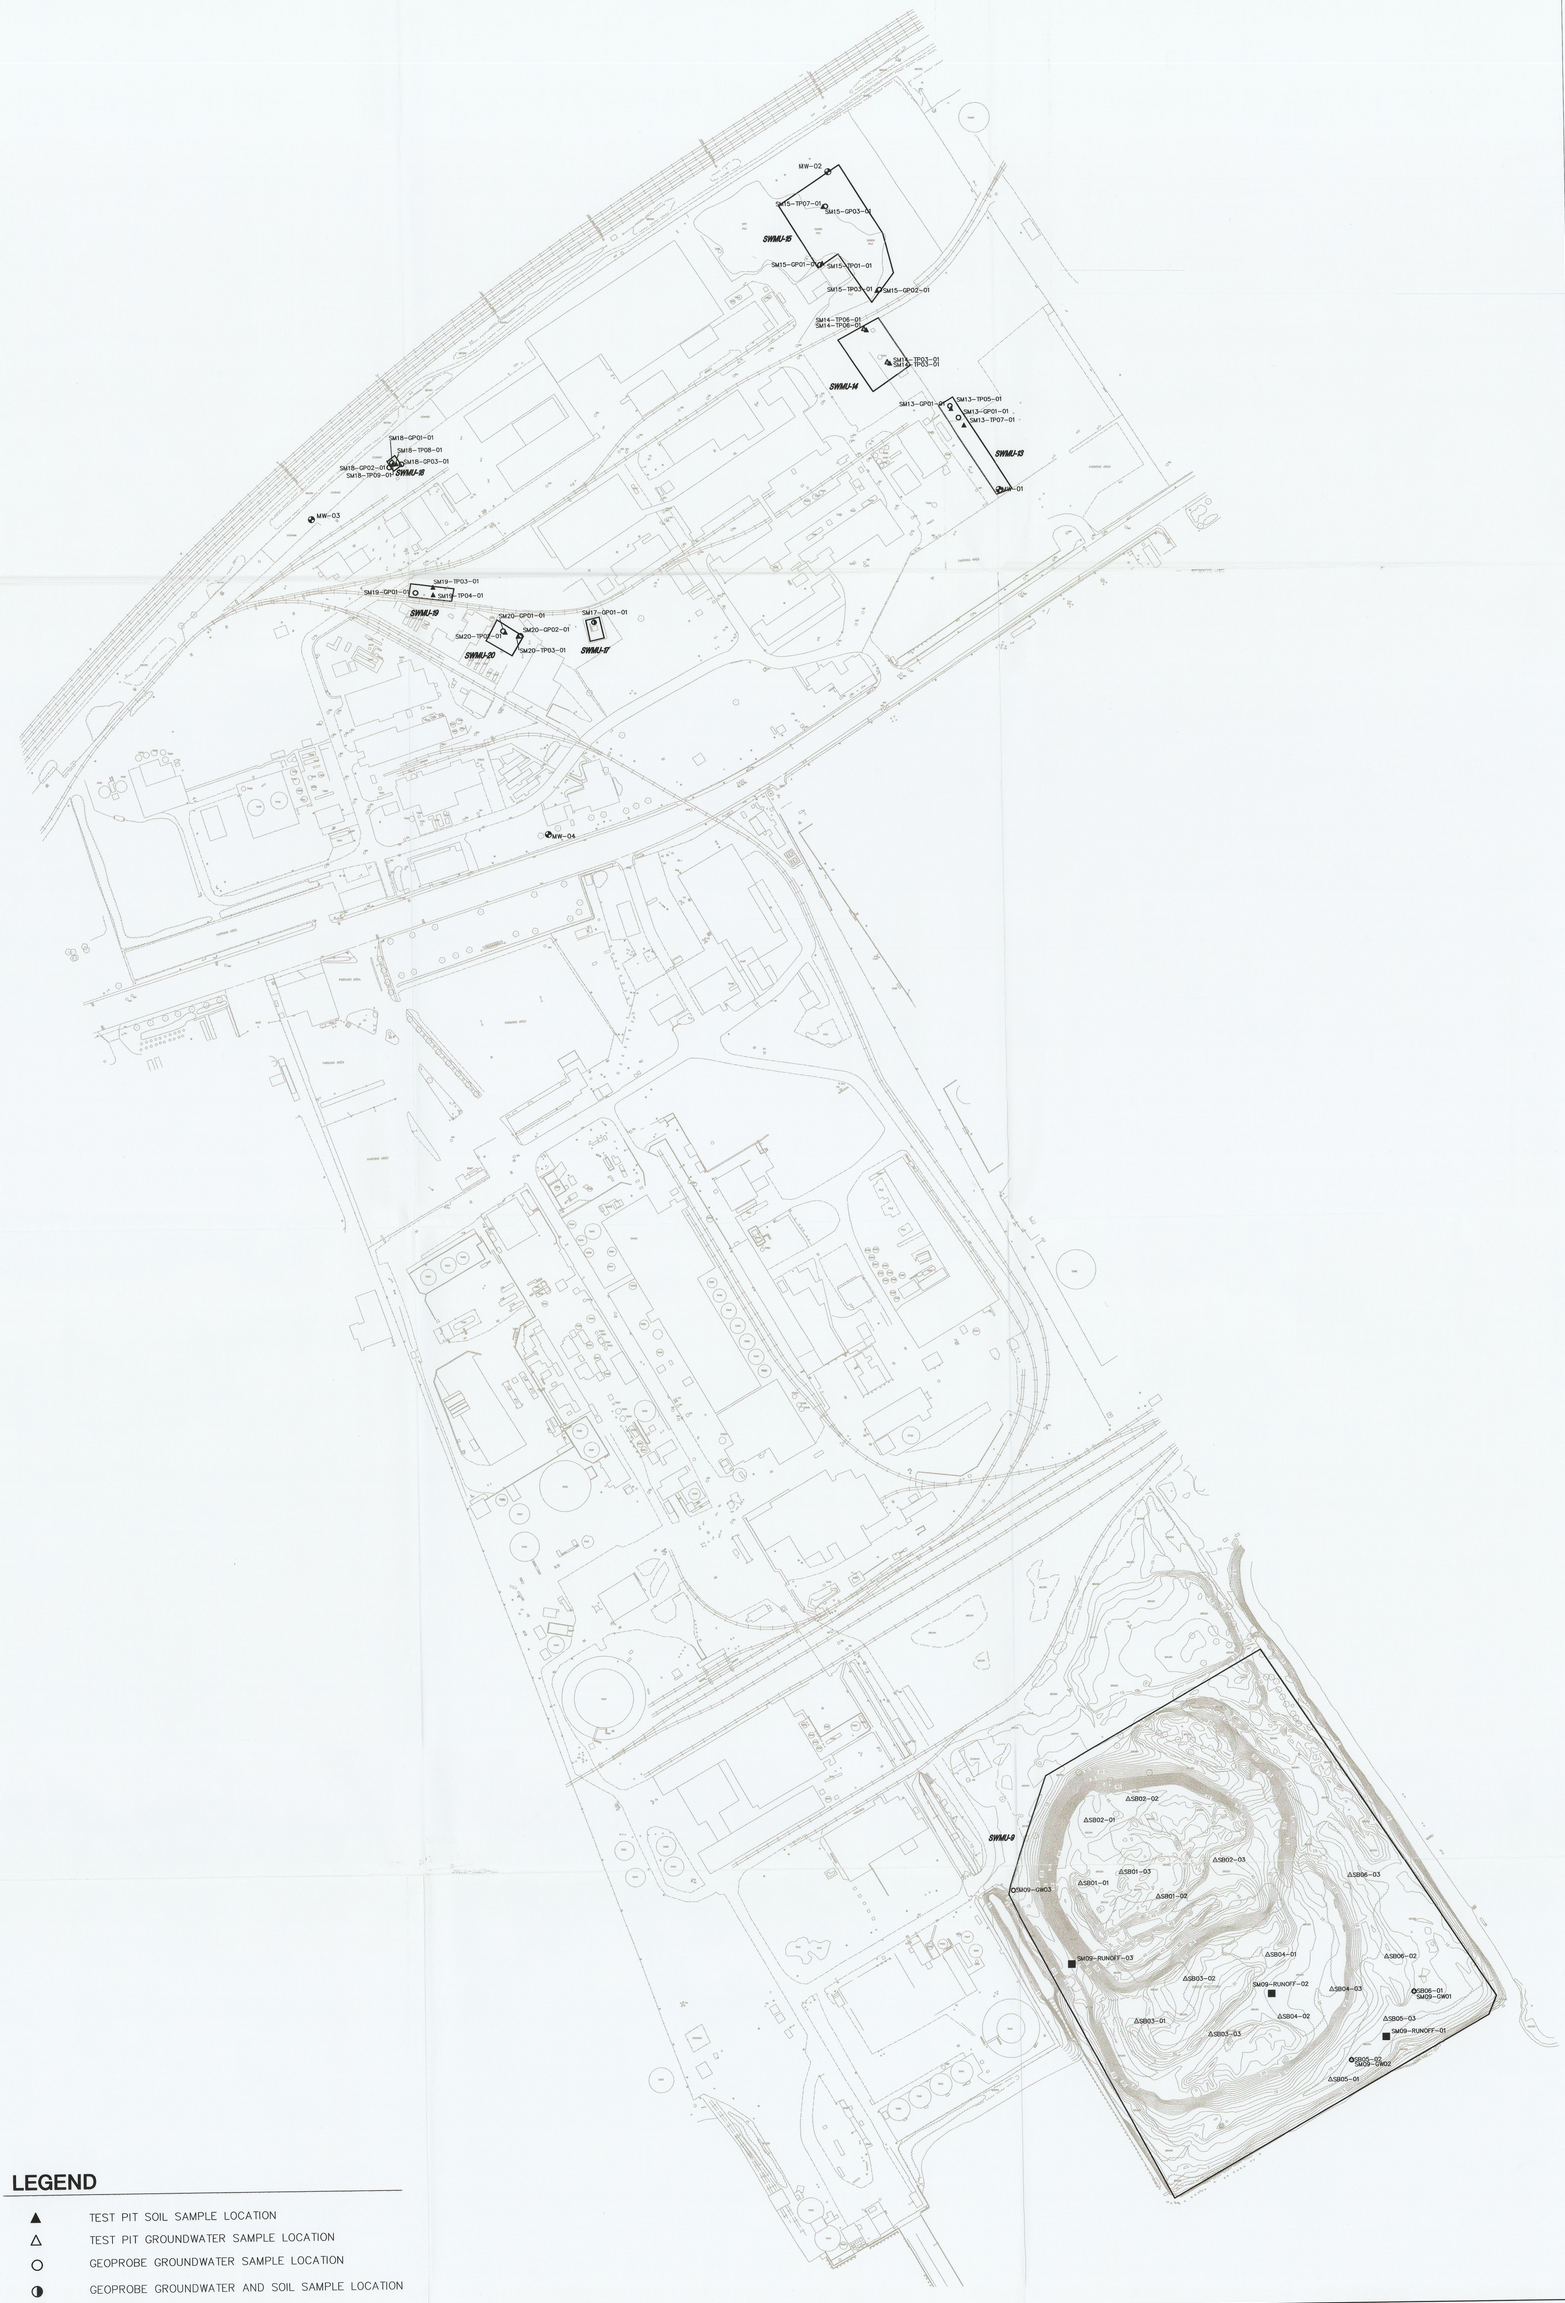

LEGEND

- ▲ TEST PIT SOIL SAMPLE LOCATION
- △ TEST PIT GROUNDWATER SAMPLE LOCATION
- ○ GEOPROBE GROUNDWATER SAMPLE LOCATION
- ◑ GEOPROBE GROUNDWATER AND SOIL SAMPLE LOCATION
- ◕ MONITORING WELL LOCATION
- ■ SURFACE WATER RUNOFF SAMPLE LOCATION
- ▭ EXTENT OF SOLID WASTE MANAGEMENT UNIT (SWMU)

north

0 37.5 75 150

SCALE: FEET
1"=150'

RFI REPORT
DELAWARE VALLEY WORKS FACILITY
CLAYMONT, DELAWARE

SWMU, SAMPLE, AND MONITORING WELL LOCATION MAP

MWH

FIGURE 3